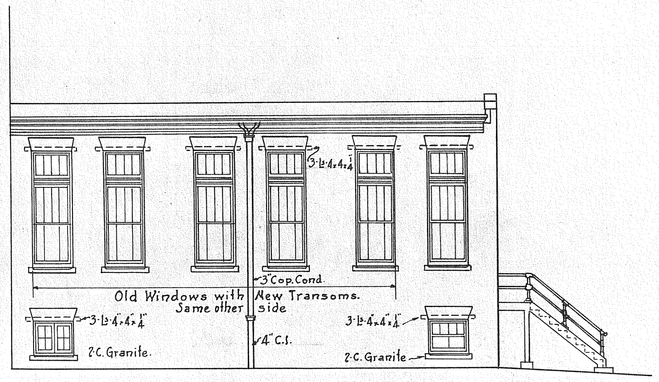

SOUTH ELEVATION OF AUDITORIUM
NORTH ELEVATION THE SAME.

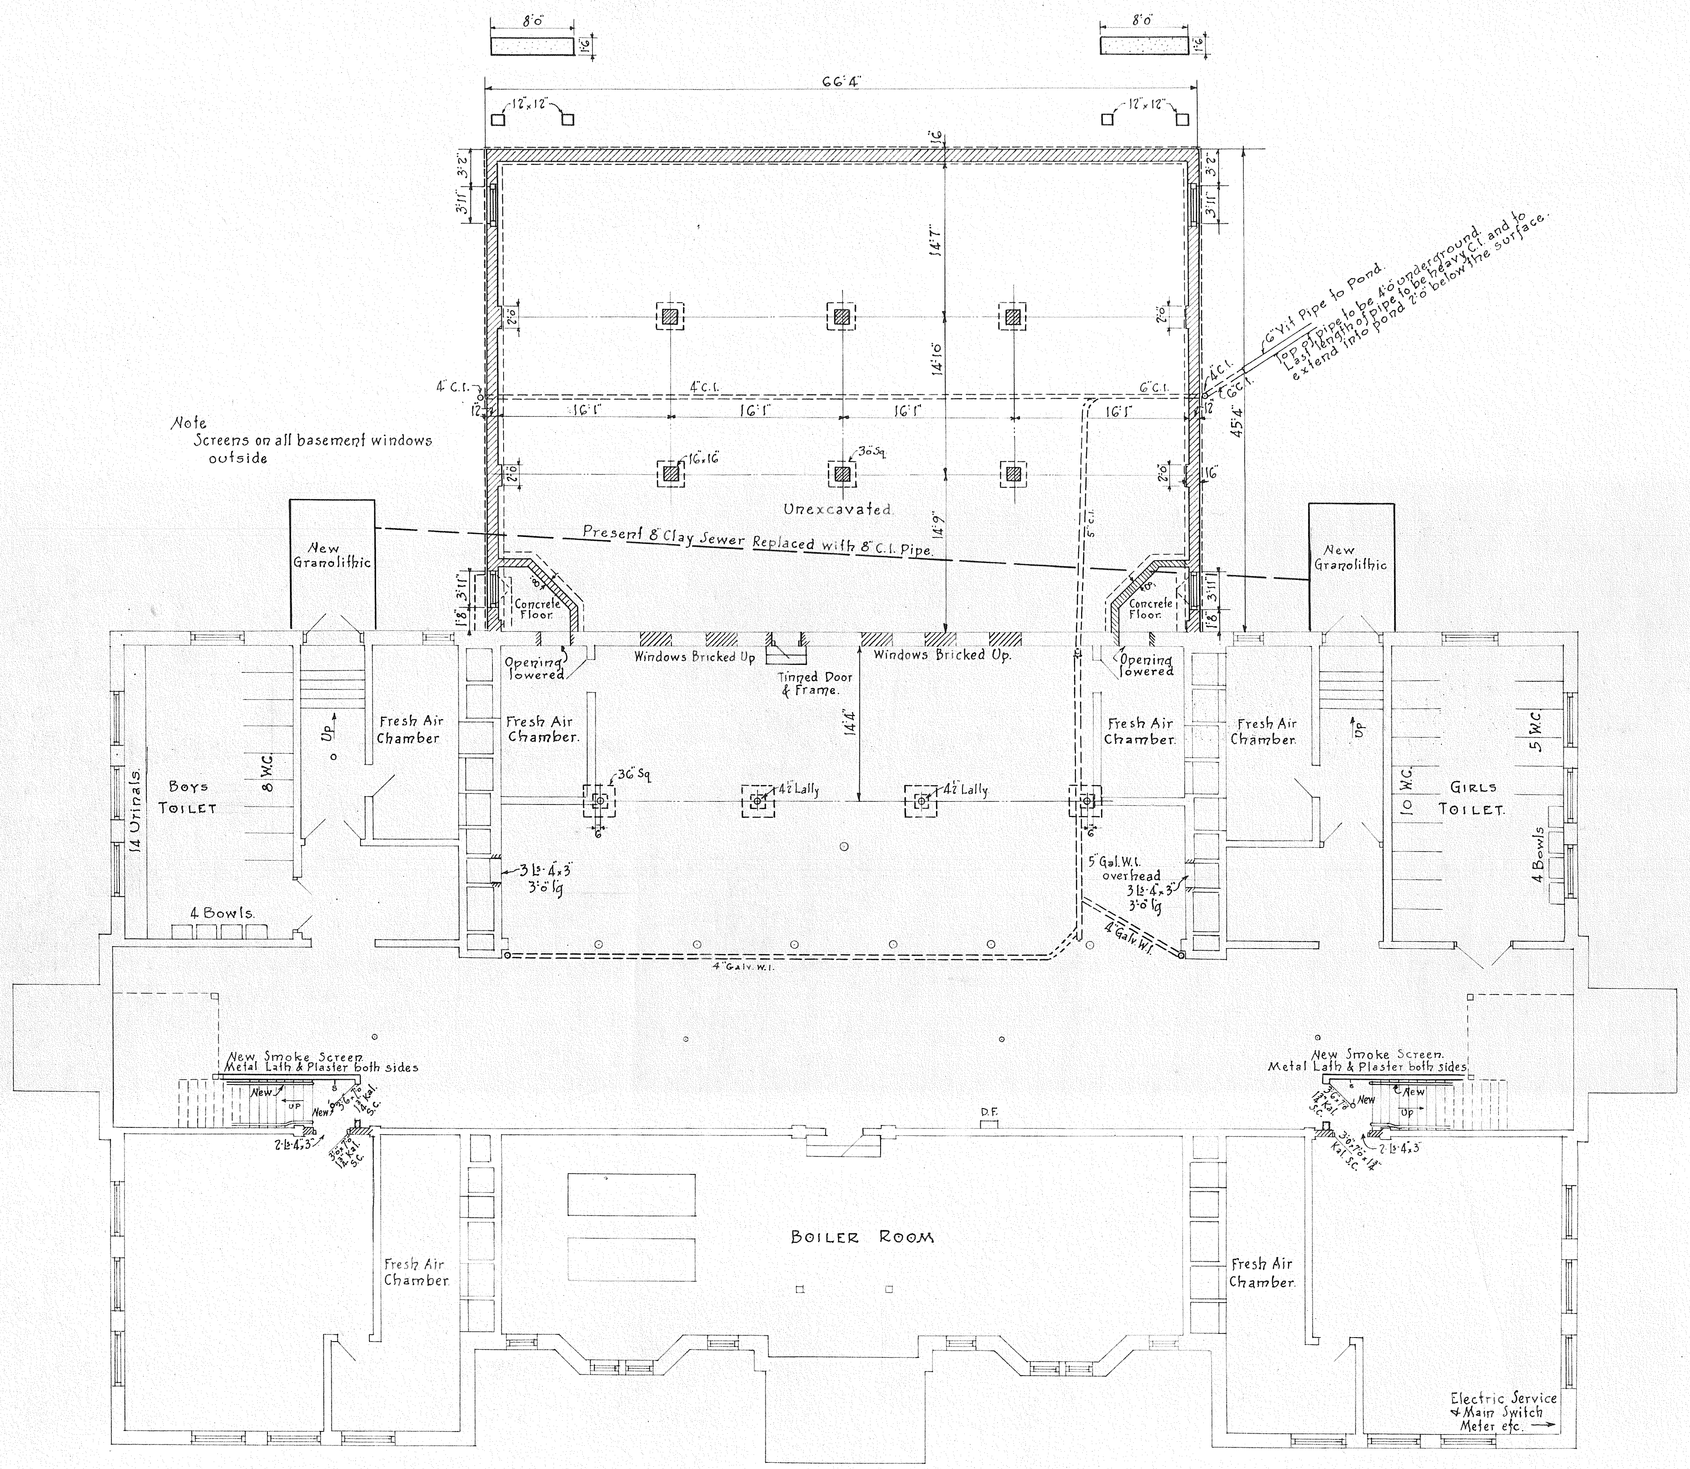

N. ←

PLAN OF BASEMENT.

CITY OF BEVERLY.
McKAY STREET SCHOOL. BEVERLY, MASS.
ALTERATIONS & ADDITIONS
BASEMENT PLAN.

CHAS. T. MAIN, INC., ENGINEERS.
201 DEVONSHIRE ST. BOSTON, MASS. U.S.A.

REVISIONS

IN CHARGE OF H.E. SAWTELL			SCALE 1/8" = 1'-0"	986 - 1
DRAWN	TRACED	CHECKED	DATE JUNE 15, 1927	
A. NEAVER	DRISCOLL	A.N.W.		