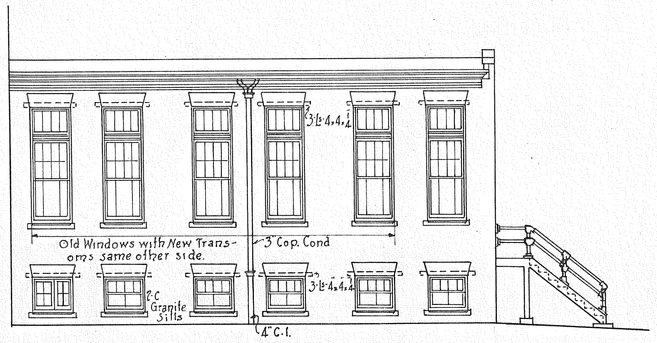

SOUTH ELEVATION OF AUDITORIUM
NORTH ELEVATION THE SAME.

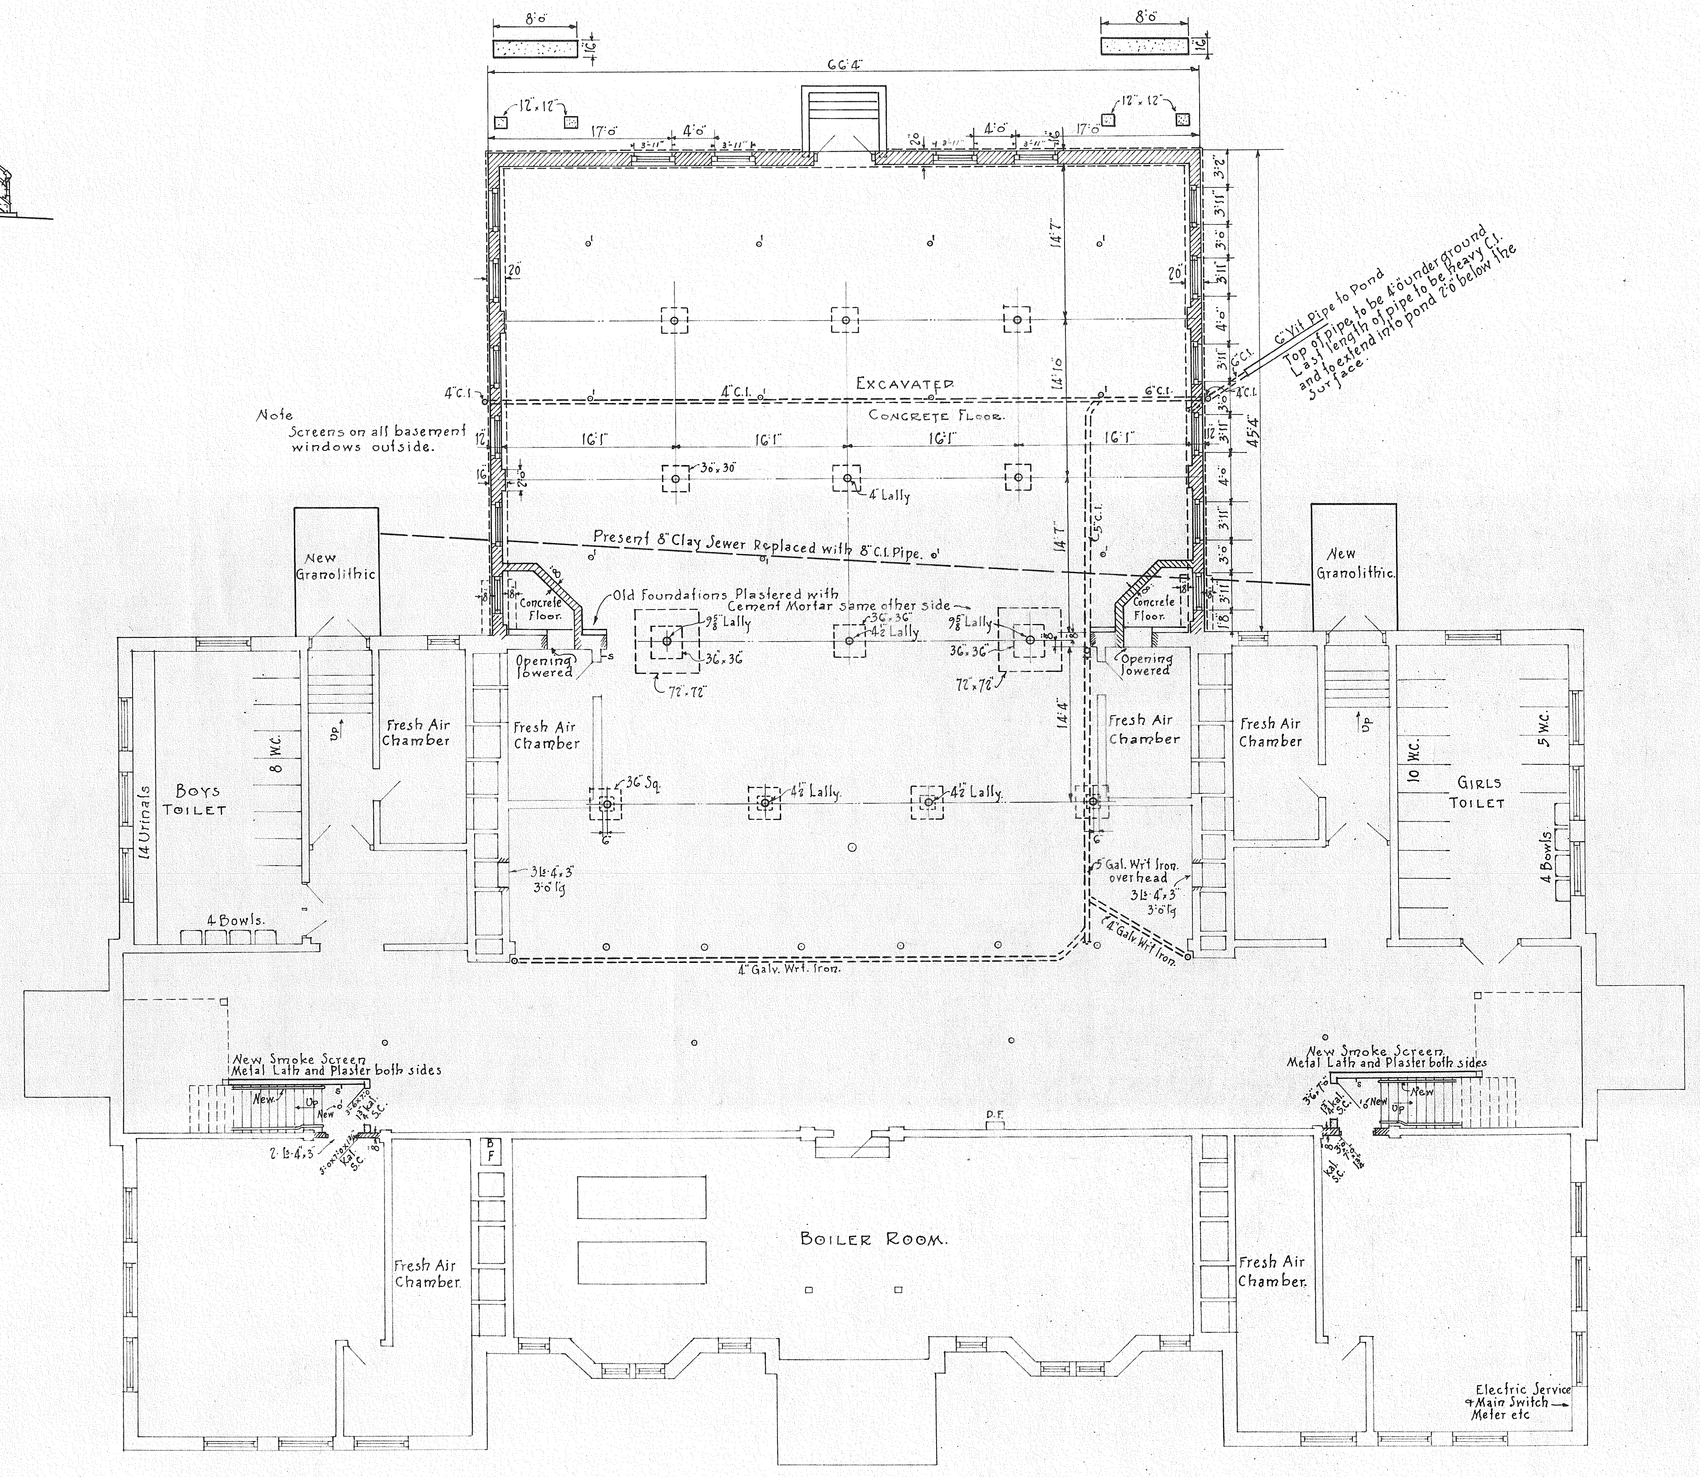

N.

PLAN OF BASEMENT. ALTERNATE.

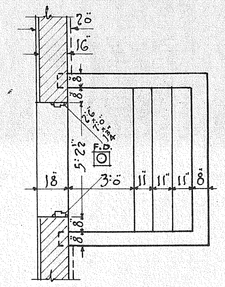

PLAN.

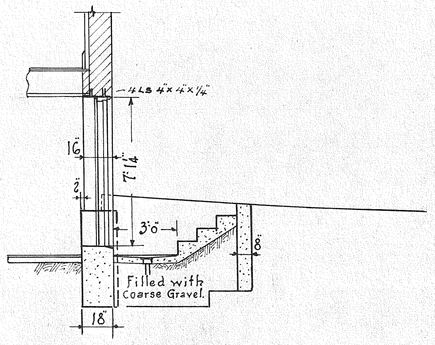

SECTION.

PLAN & SECTION
OF
REAR BASEMENT DOOR.
SCALE ¼"=1'0"

CITY OF BEVERLY.
McKAY STREET SCHOOL. BEVERLY, MASS.
ALTERATIONS & ADDITIONS.
BASEMENT PLAN.

CHAS. T. MAIN, INC., ENGINEERS.
201 DEVONSHIRE ST. BOSTON, MASS. U.S.A.

REVISIONS

IN CHARGE OF H.E. SAWTELL	SCALE 1/8"=1'0"	986-1A
DRAWN A.R. WEAVER / TRACED DRISCOLL / CHECKED A.N.W.	DATE JUNE 15, 1927.	