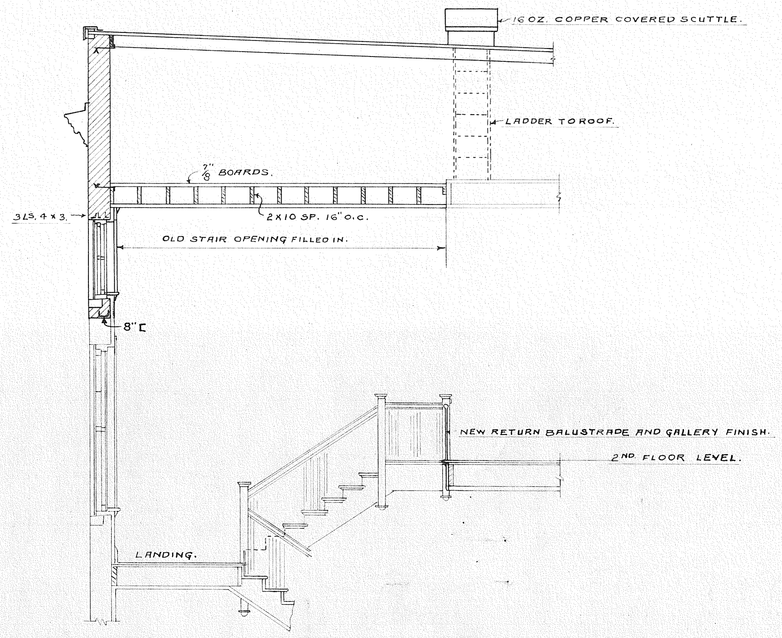

SECTION THRO PROJECTIONS. NORTH & SOUTH ELEVATIONS.

ELEVATIONS OF PROJECTIONS. NORTH & SOUTH ENDS.

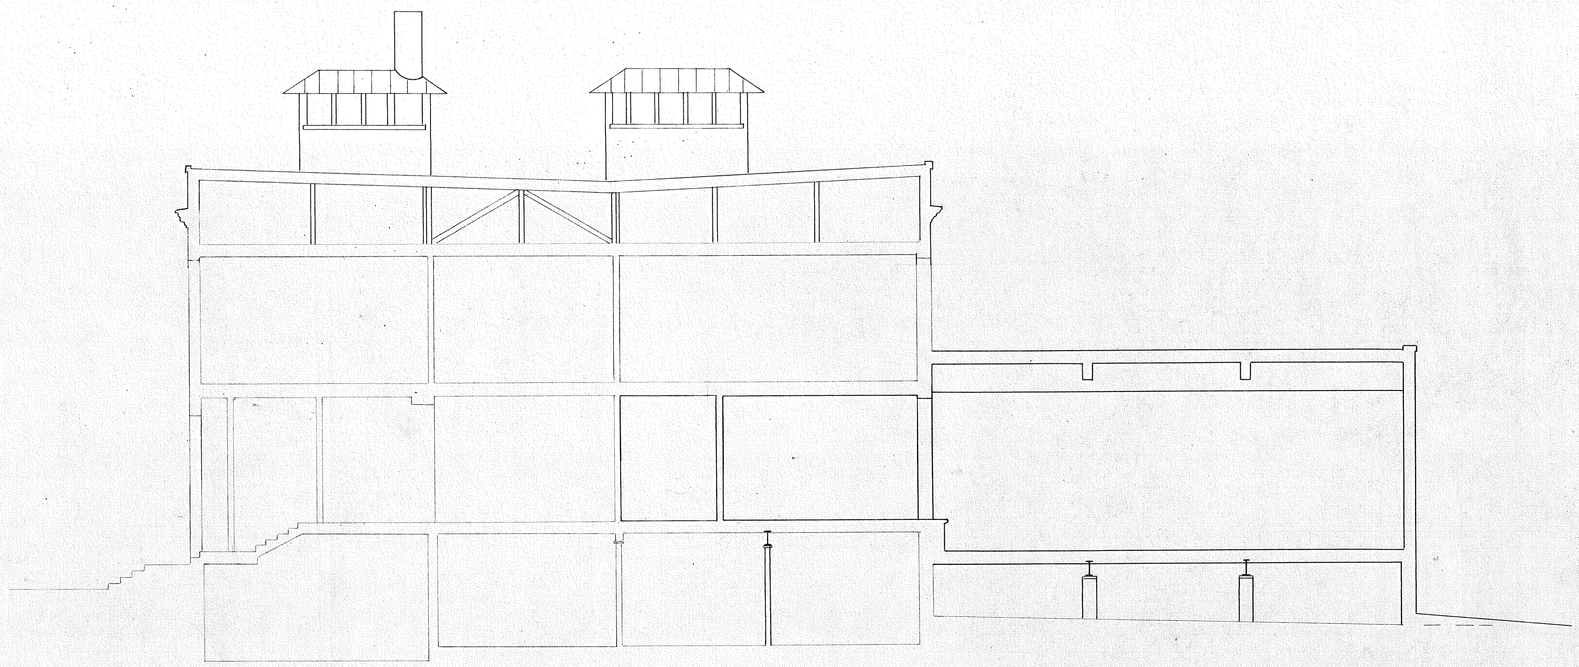

CROSS SECTION.

CITY OF BEVERLY.
McKAY STREET SCHOOL. BEVERLY, MASS.
ALTERATIONS & ADDITIONS.
CROSS SECTION & ELEVATIONS.

CHAS. T. MAIN, INC., ENGINEERS.
201 DEVONSHIRE ST. BOSTON, MASS. U.S.A.

REVISIONS

IN CHARGE OF H.E.S.			SCALE 3/8"=1'-0"	986-6
DRAWN	TRACED	CHECKED	DATE JUNE 15, 1927.	
A.N.W.	H.H.B.	A.N.W.		