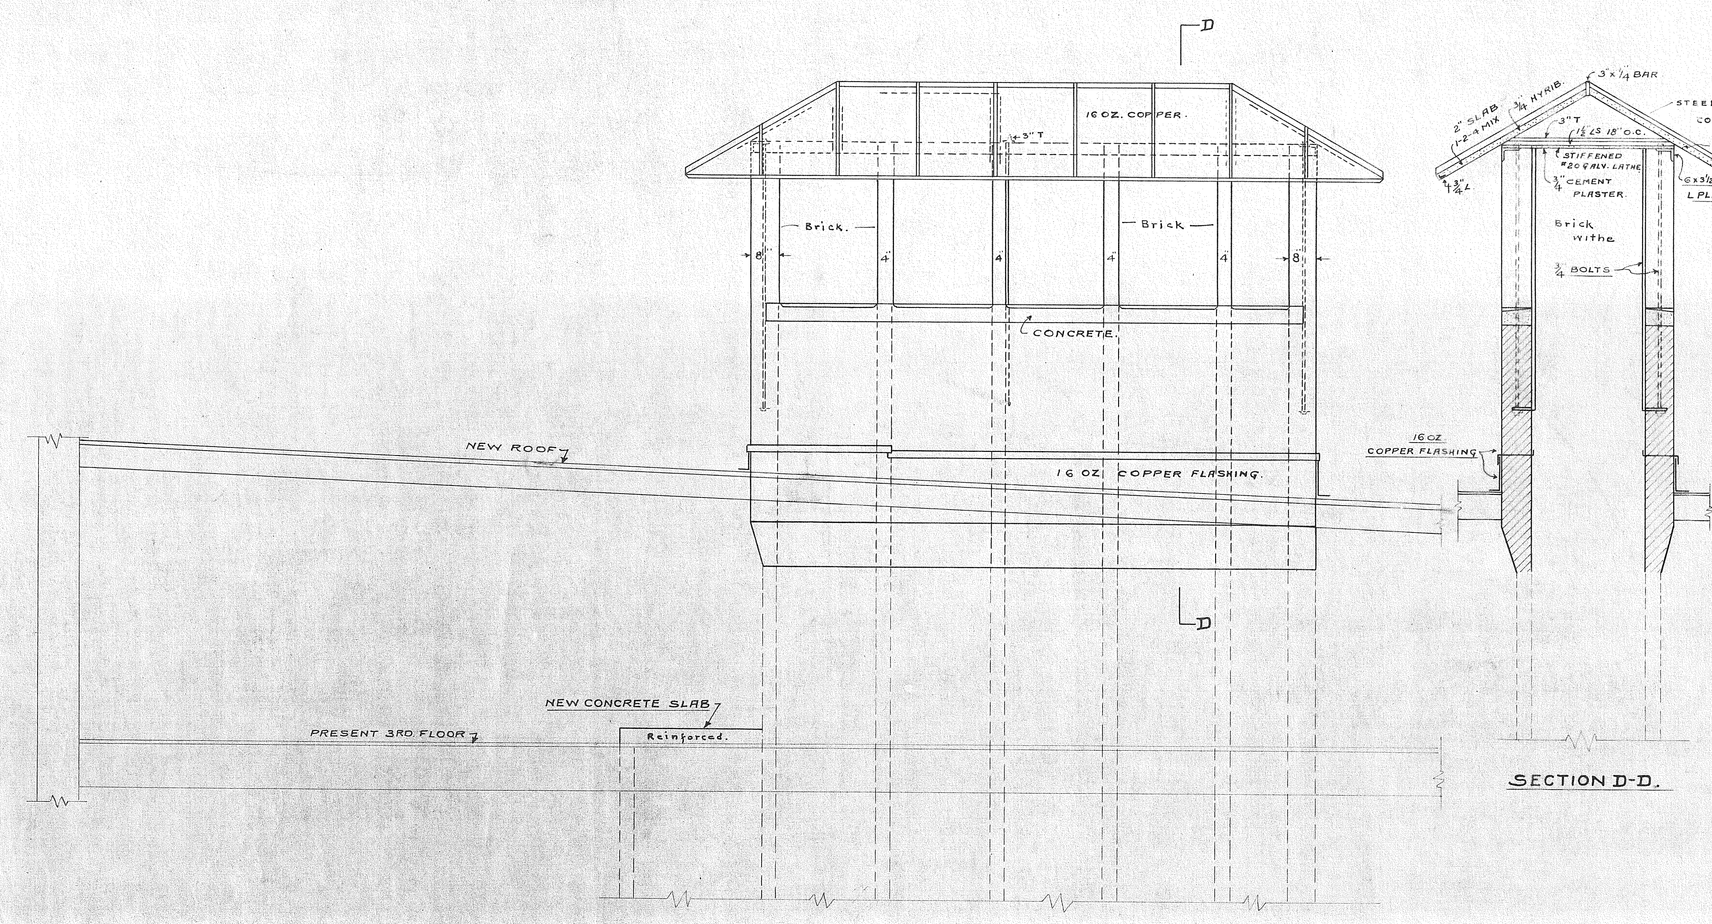

NORTH ELEVATION OF FLUES AT NORTH END.

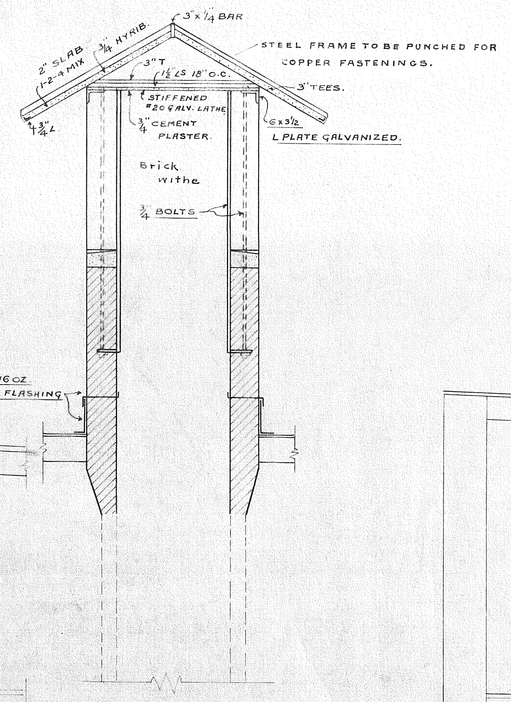

SECTION D-D.

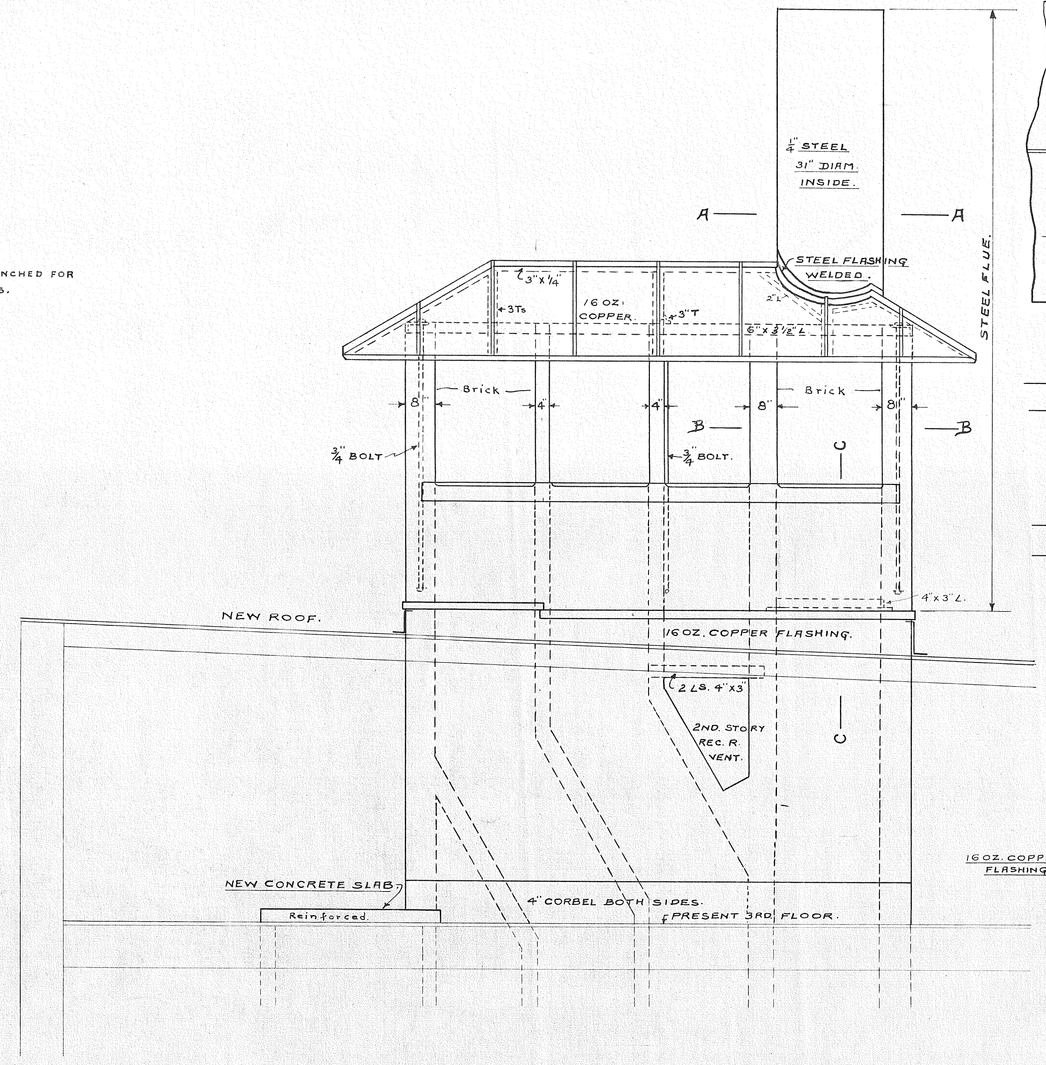

SOUTH ELEVATION OF FLUES AT NORTH END.

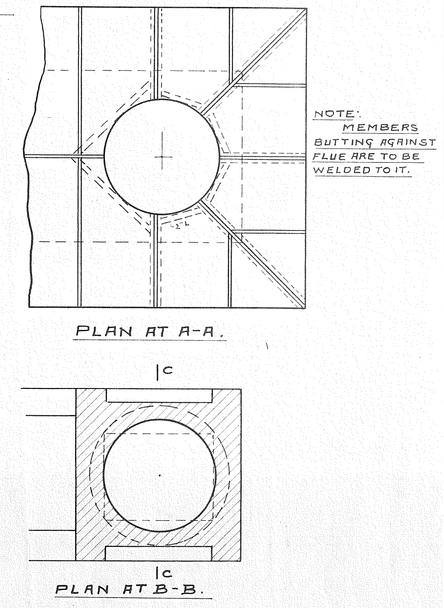

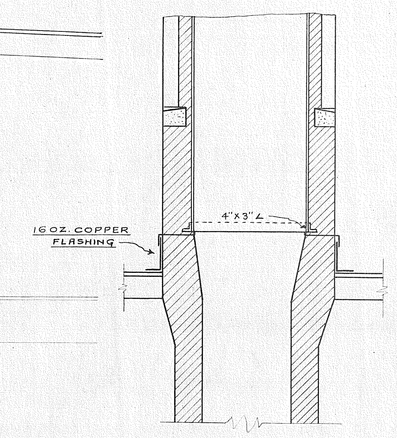

SECTION AT C-C.

NOTE:
DETAILS OF FLUES NO. 1. OF TWO SHEETS.

CITY OF BEVERLY.
McKAY STREET SCHOOL. BEVERLY, MASS.
ALTERATIONS & ADDITIONS.
DETAILS OF FLUES.

CHAS. T. MAIN, INC., ENGINEERS.
201 DEVONSHIRE ST. BOSTON, MASS. U.S.A.

REVISIONS

IN CHARGE OF H.E.S.			SCALE 1/8" = 1'-0"	986-8.
DRAWN	TRACED	CHECKED		
A.N.W.	H.H.B.	A.N.W.	DATE JUNE 15, 1927.	