


ELEVATION SCALE $\frac{1}{4}$"=1'0"



SECTION SCALE $\frac{3}{4}$"=1'0"



PLAN SCALE $\frac{3}{4}$"=1'0"

DETAILS OF SMOKE SCREEN.

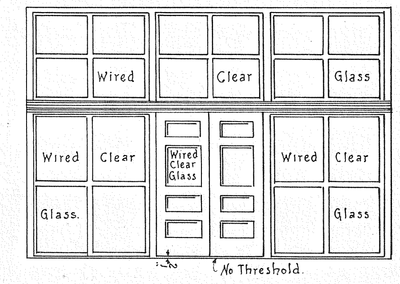


PLAN OF FIRST FLOOR.

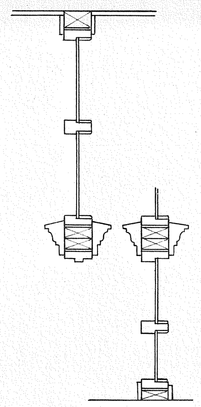


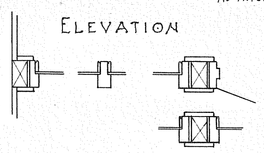AUDITORIUM FLOOR FRAMING

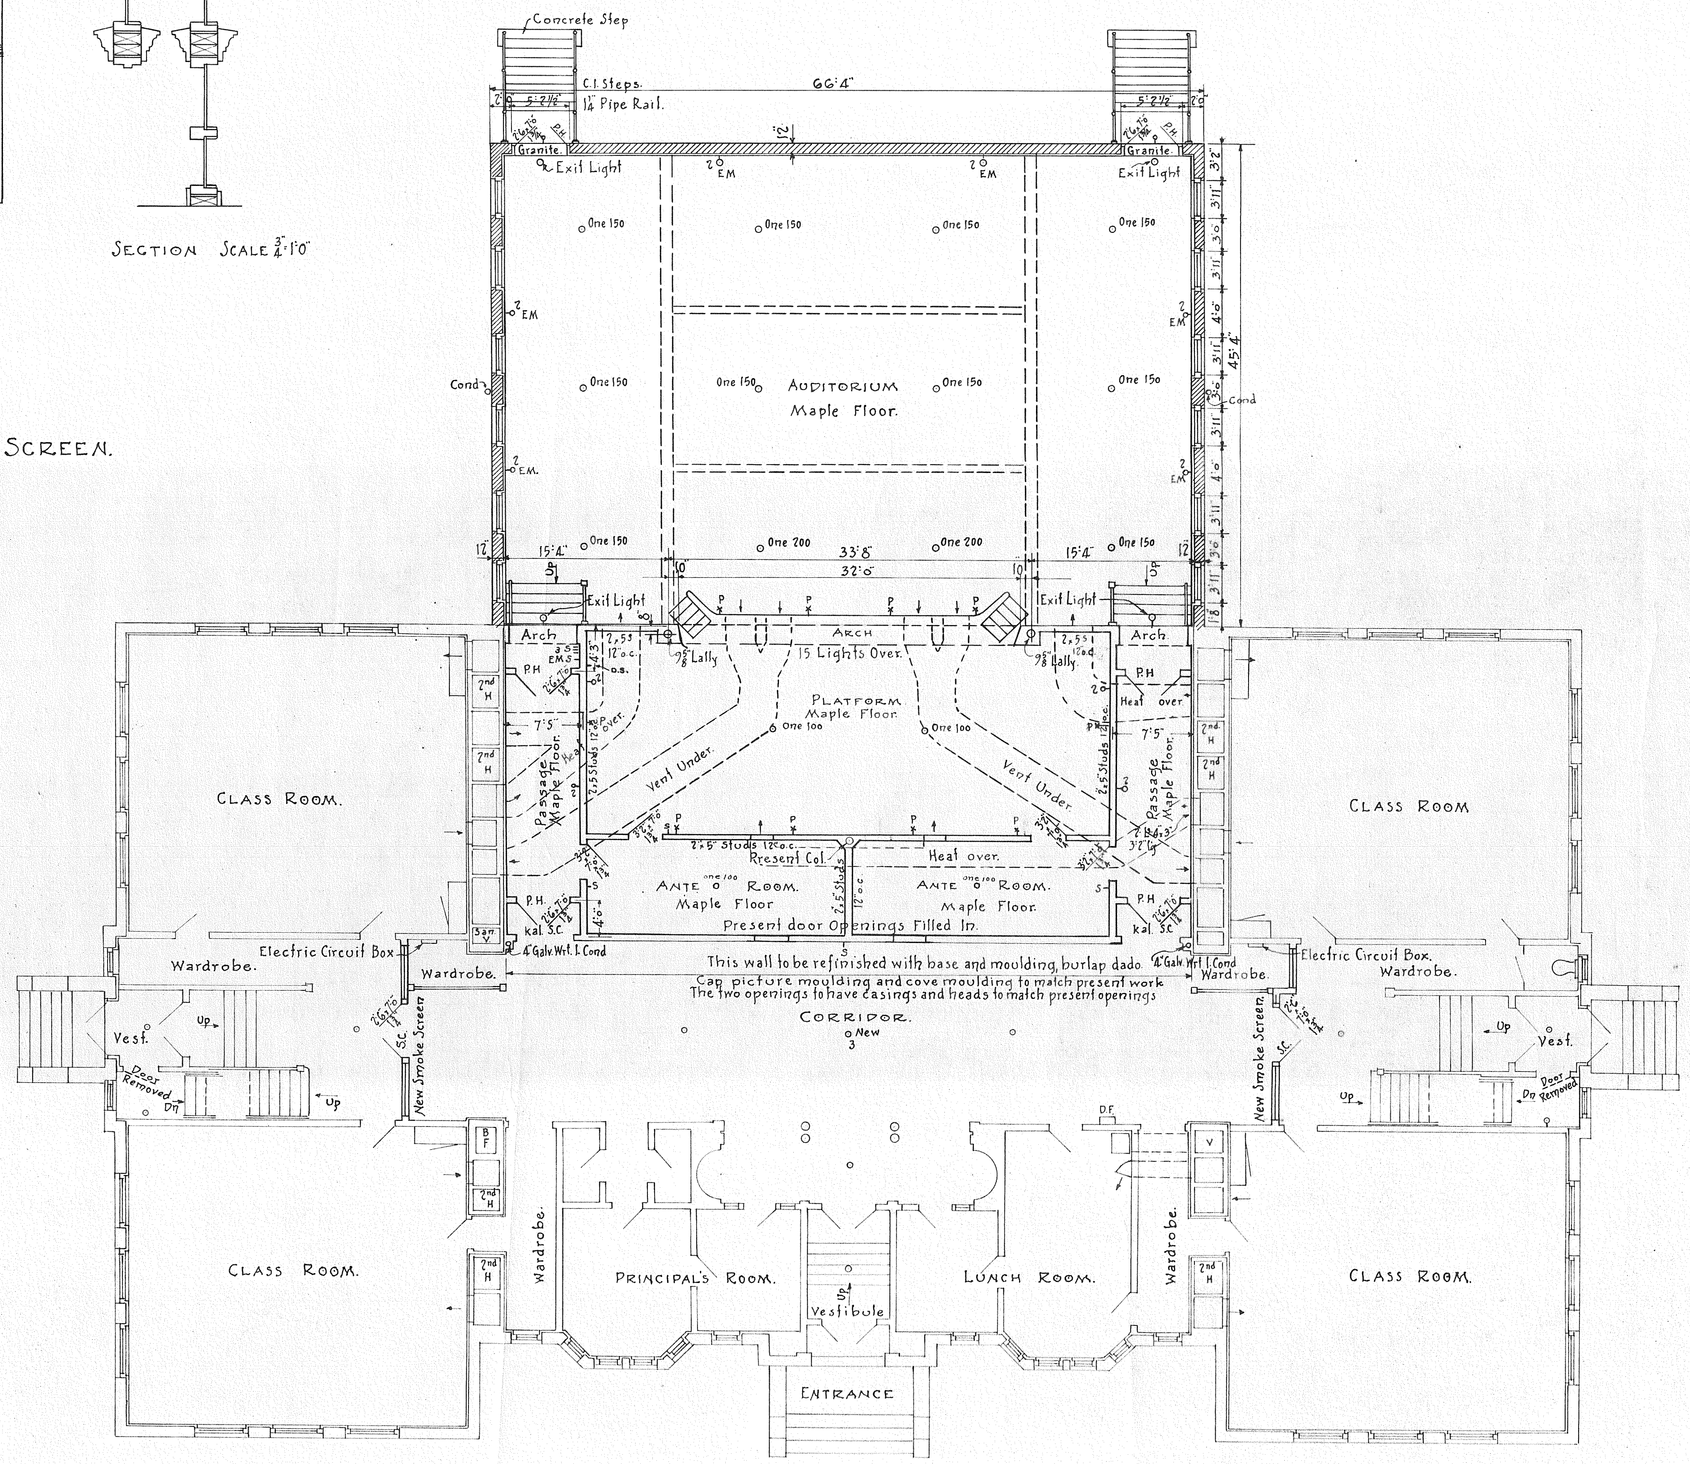


PLATFORM FLOOR FRAMING.

CITY OF BEVERLY.
McKAY STREET SCHOOL. BEVERLY, MASS.
ALTERATIONS & ADDITIONS.
FIRST FLOOR PLAN.

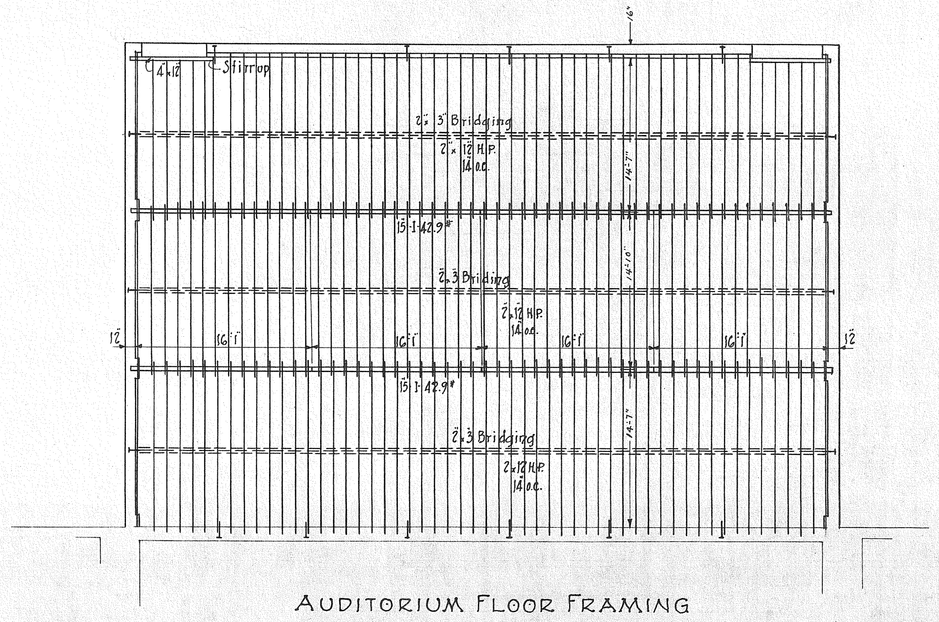CHAS. T. MAIN, INC., ENGINEERS.
201 DEVONSHIRE ST. BOSTON, MASS. U.S.A.

REVISIONS
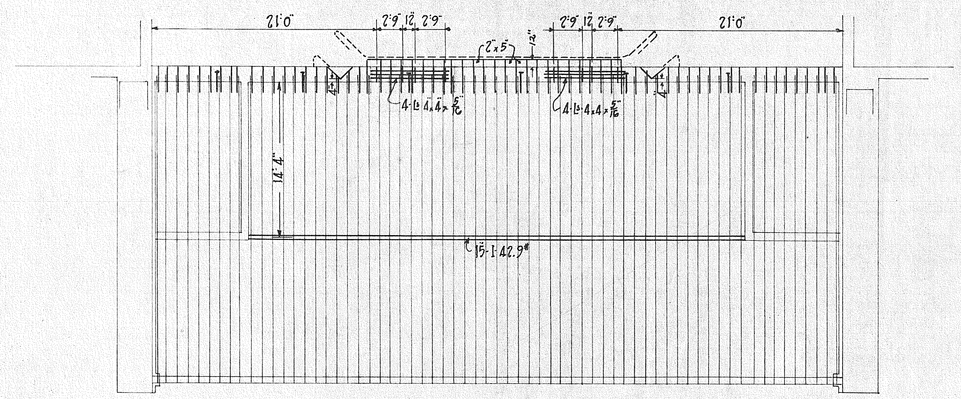
| | | | |
|---|---|---|---|
| In Charge of H.E. Sawtell | | Scale 1/8"=1'0" | 986-2 |
| Drawn | Traced | Checked | Date JUNE 15, 1927 |
| A.N. Weaver | Priscoll | A.N.W. | |