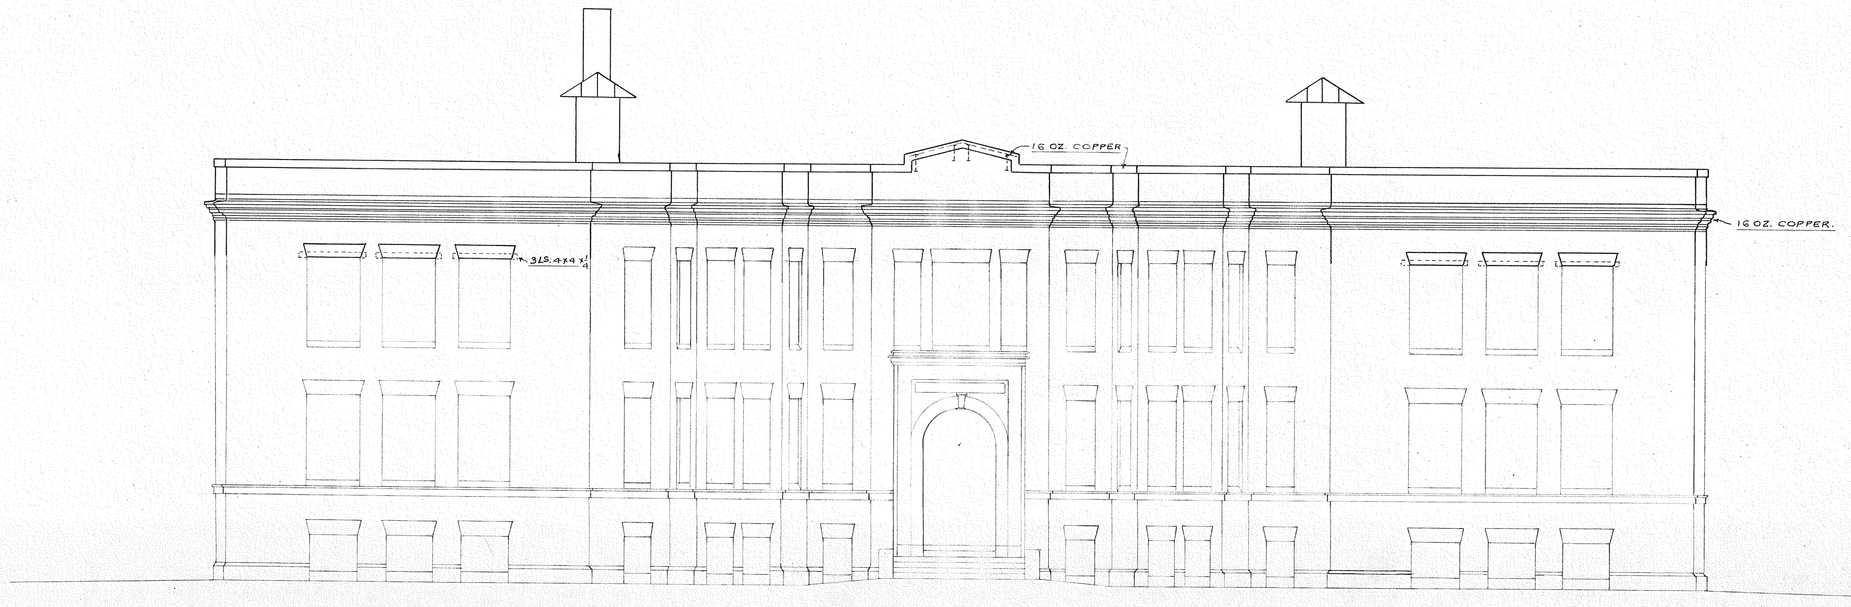

FRONT ELEVATION.

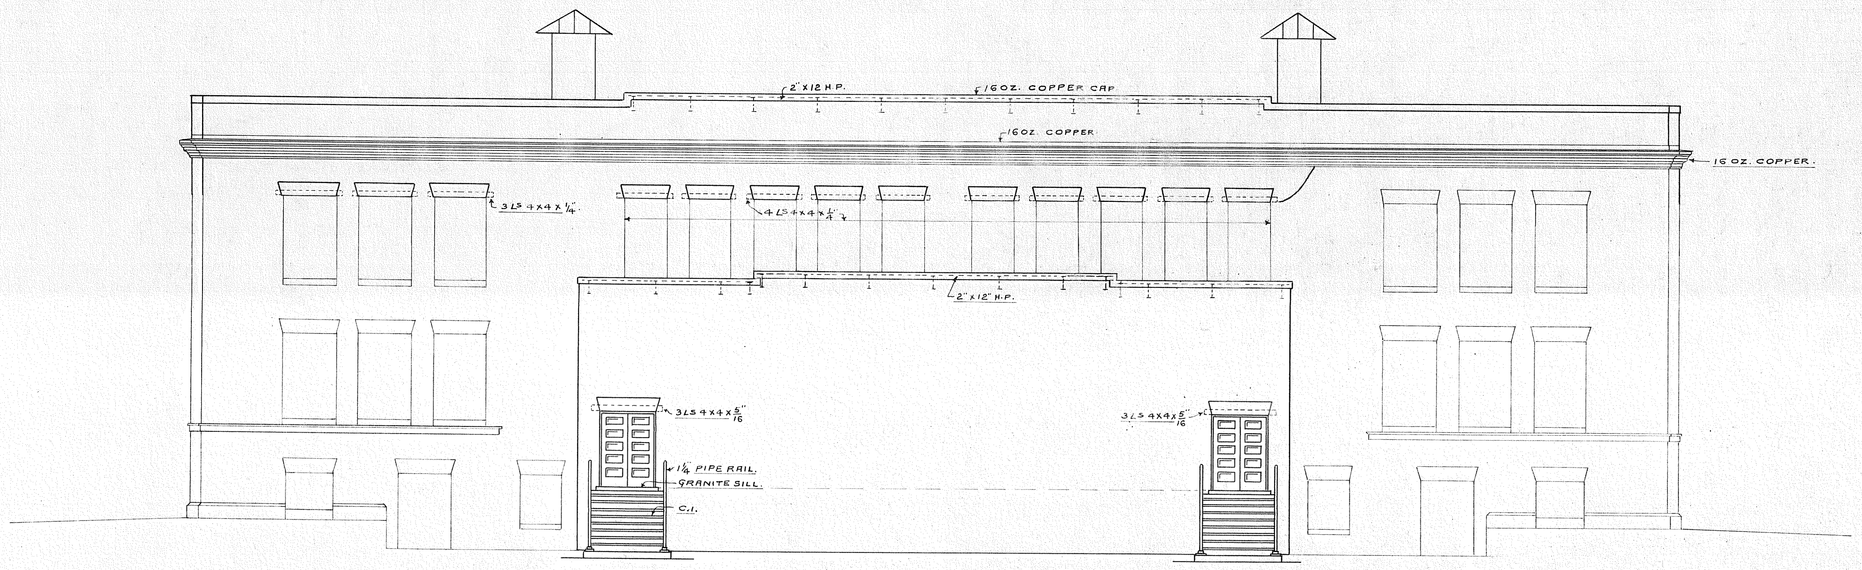

REAR ELEVATION.

CITY OF BEVERLY.
McKAY STREET SCHOOL. BEVERLY, MASS.
ALTERATIONS & ADDITIONS.
FRONT & REAR ELEVATIONS.

CHAS. T. MAIN, INC., ENGINEERS.
201 DEVONSHIRE ST. BOSTON, MASS. U.S.A.

REVISIONS

IN CHARGE OF H.E.S.			SCALE 3/8" = 1'-0"
DRAWN	TRACED	CHECKED	DATE JUNE 15, 1927.
A.N.W.	H.H.B.	A.N.W.	

986-5