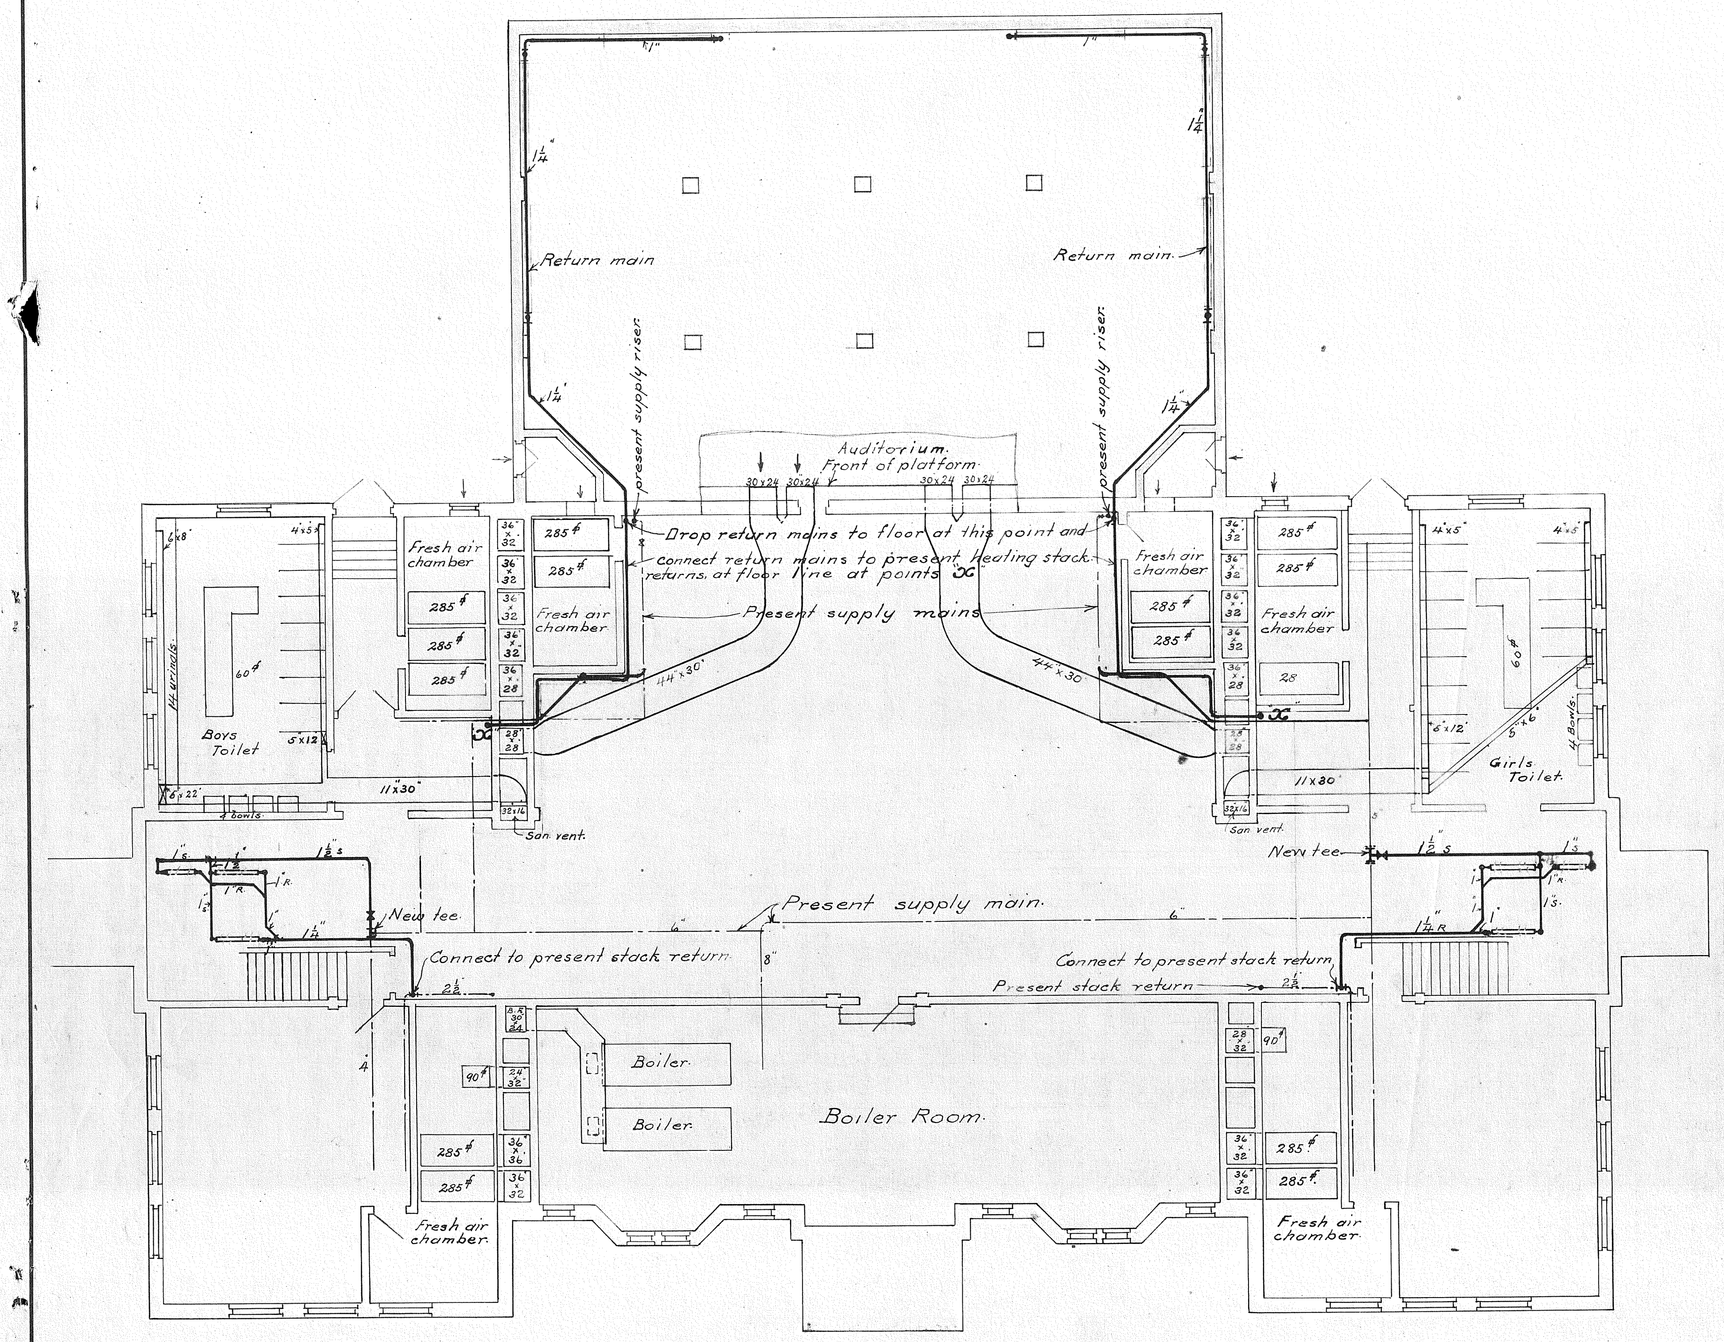

Plan of Basement. Heating & Ventilating

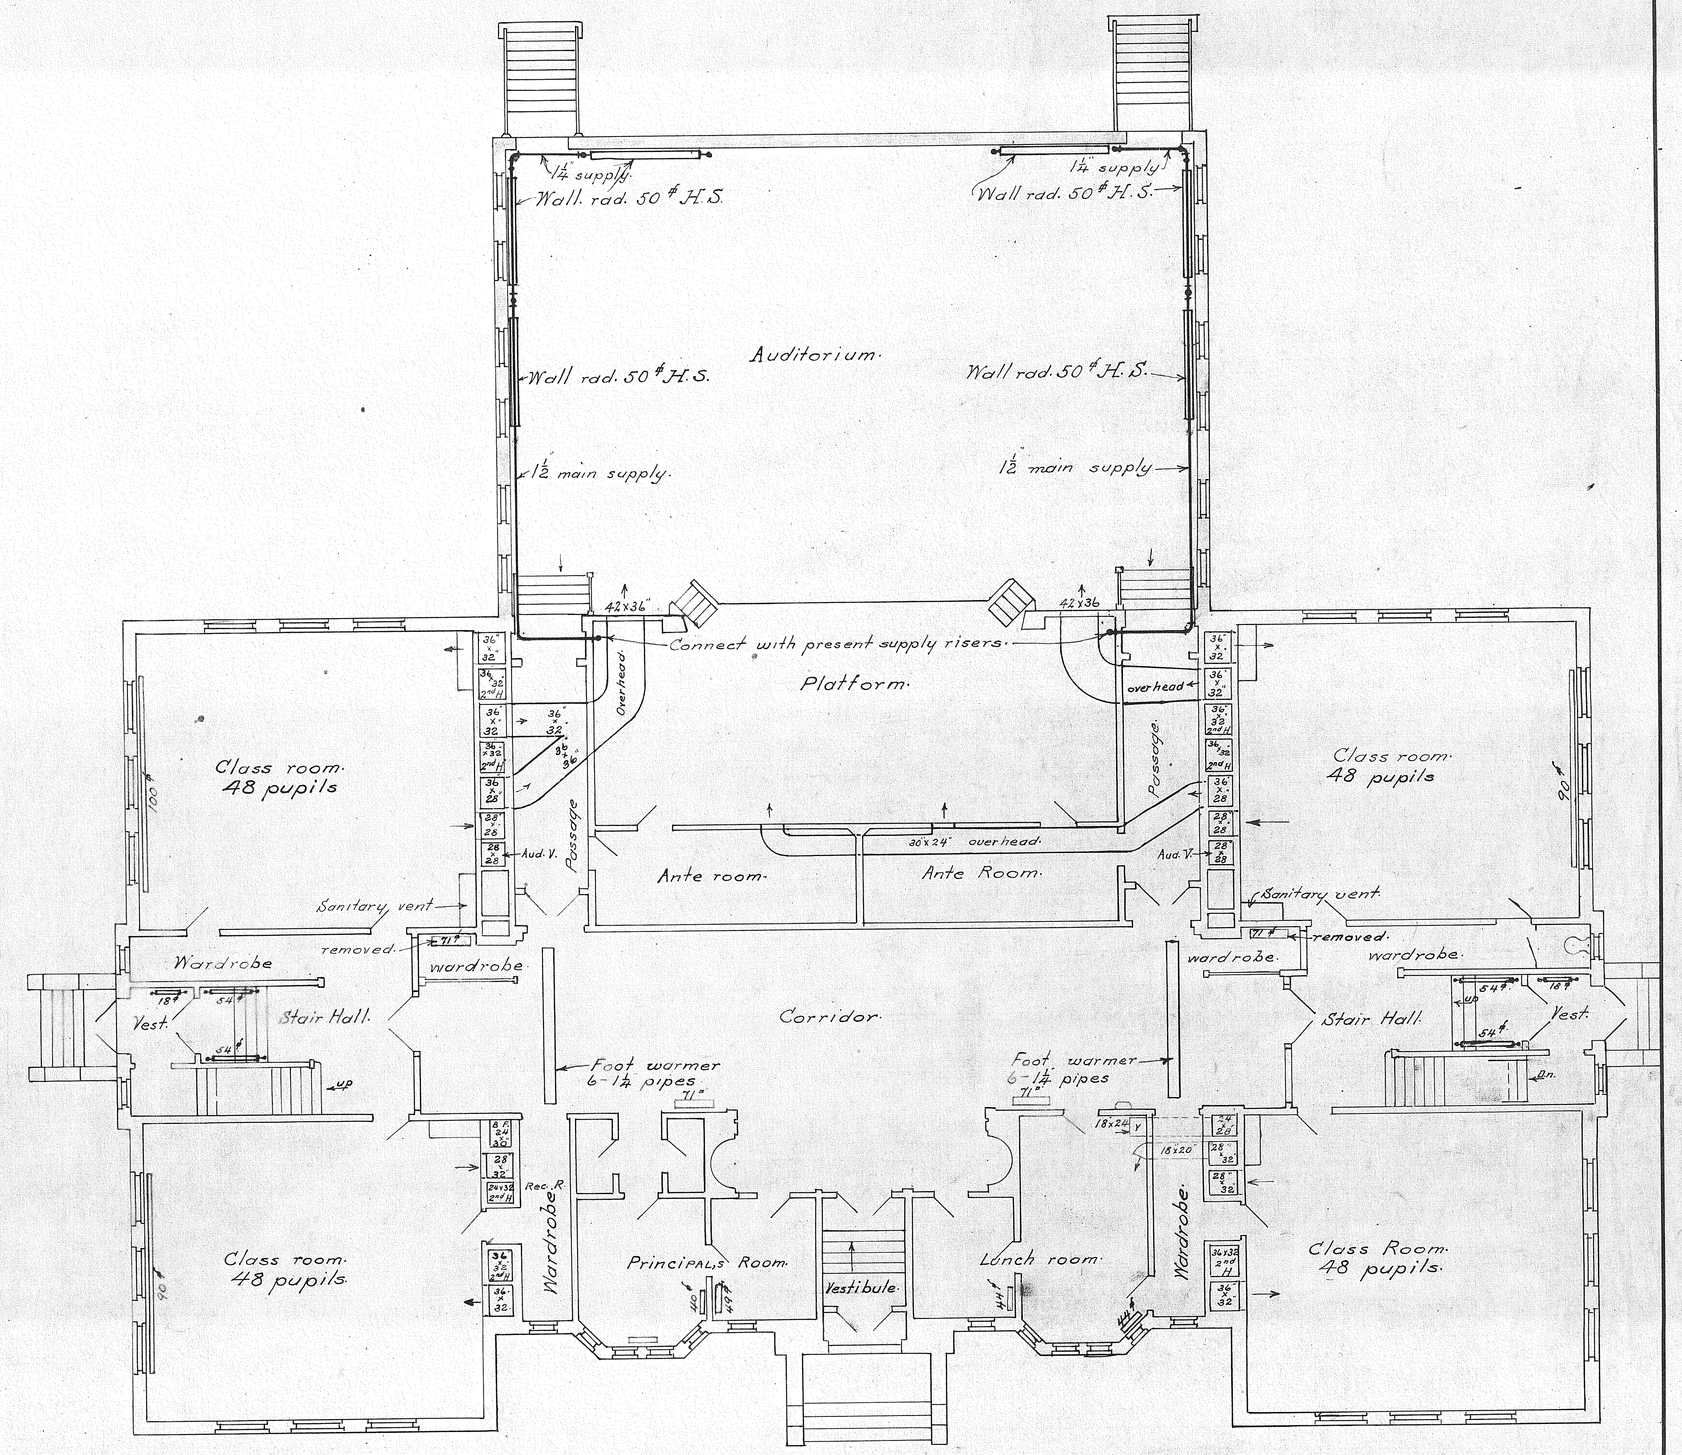

Plan of First Floor Heating & Ventilating.

Note: New heating piping shown in heavy full lines
Old " " " " light broken lines

N.

CITY OF BEVERLY
McKAY STREET SCHOOL. BEVERLY, MASS.
ALTERATIONS & ADDITIONS
HEATING & VENTILATING

CHAS. T. MAIN, INC., ENGINEERS.
201 DEVONSHIRE ST. BOSTON, MASS. U.S.A.

REVISIONS

IN CHARGE OF H.E.S.			SCALE 1/8"=1'-0"	986-15
DRAWN	TRACED	CHECKED	DATE JUNE 15, 1927.	
W.L.W.	W.L.W.	A.N.W.		