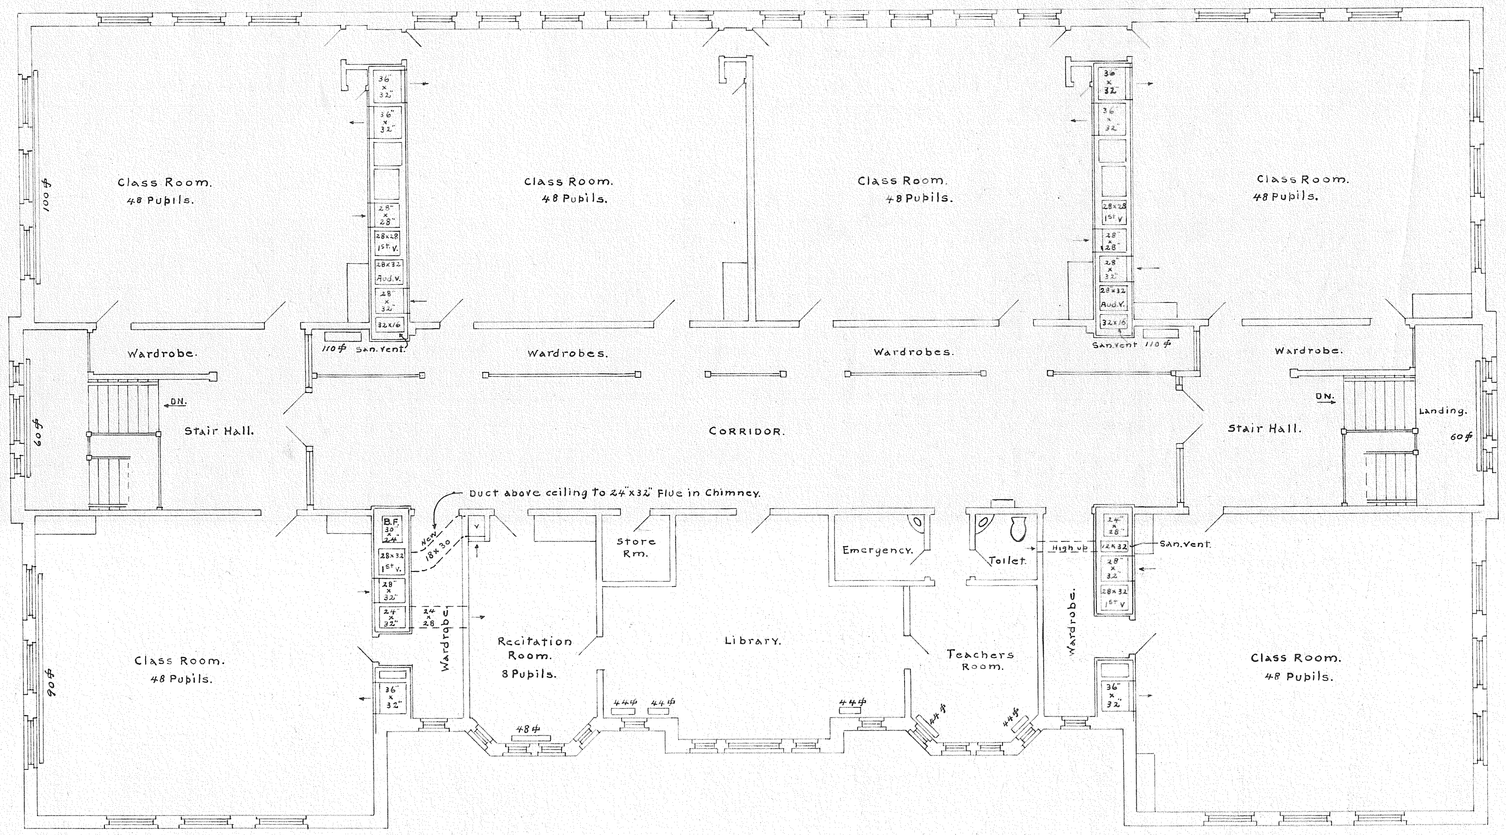

PLAN OF SECOND FLOOR.

CITY OF BEVERLY
McKAY STREET SCHOOL. BEVERLY, MASS.
ALTERATIONS & ADDITIONS.
HEATING & VENTILATING.

CHAS. T. MAIN, INC., ENGINEERS.
201 DEVONSHIRE ST. BOSTON, MASS., U.S.A.

REVISIONS

IN CHARGE OF H. E. S.			SCALE 1/8" = 1'-0"
DRAWN	TRACED	CHECKED	DATE JUNE 15, 1927
A.N.W.	A.N.W.	A.N.W.	

986-16