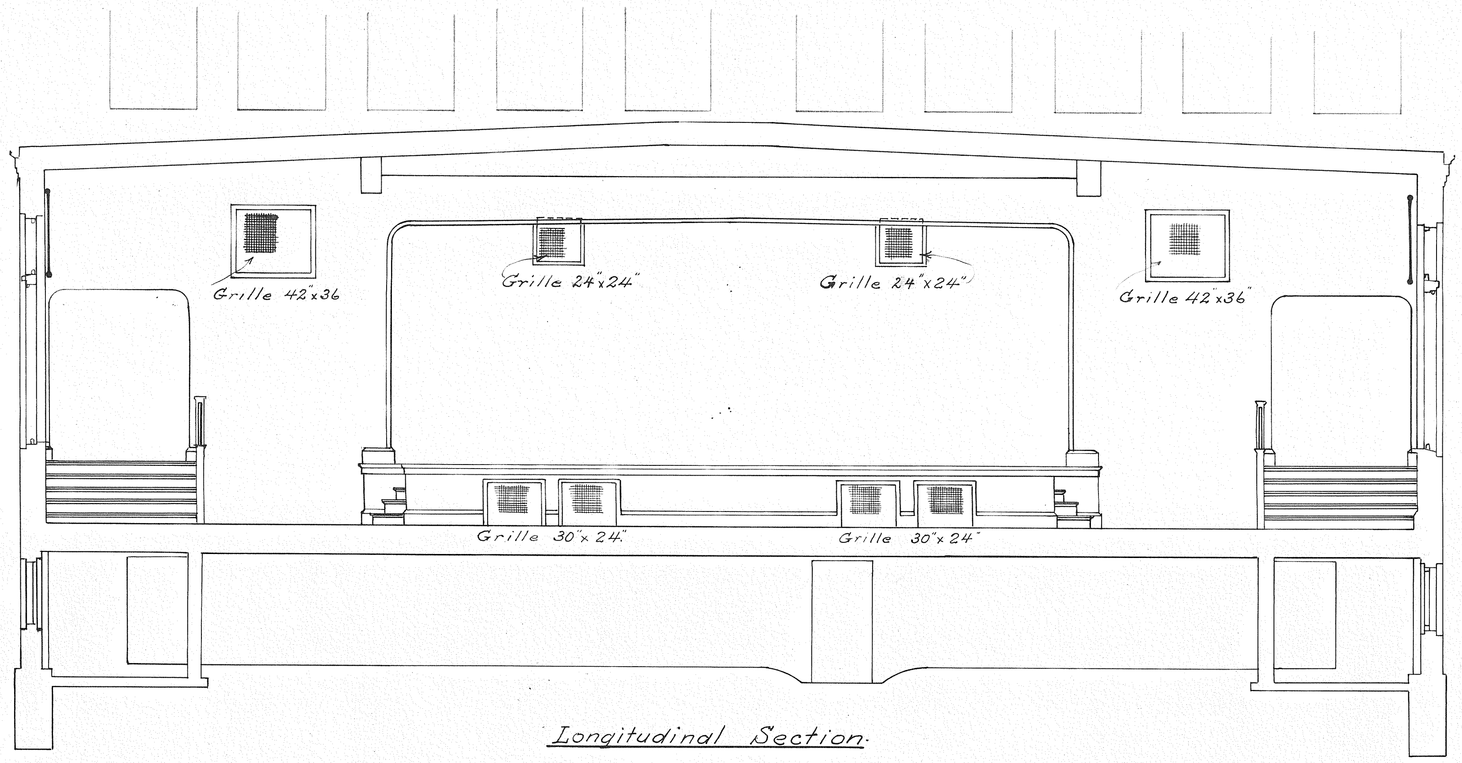

Longitudinal Section.

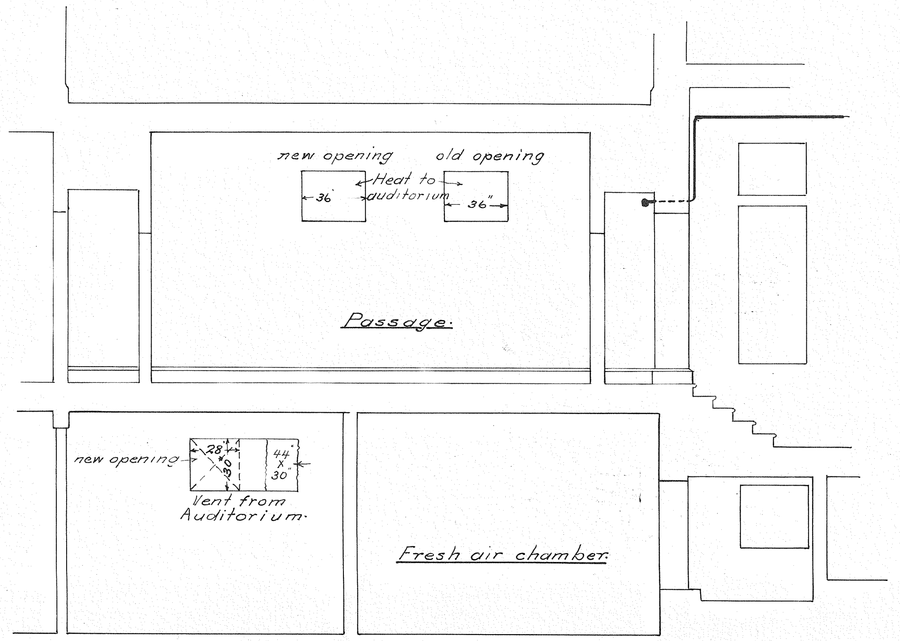

Section thro. passage (North)

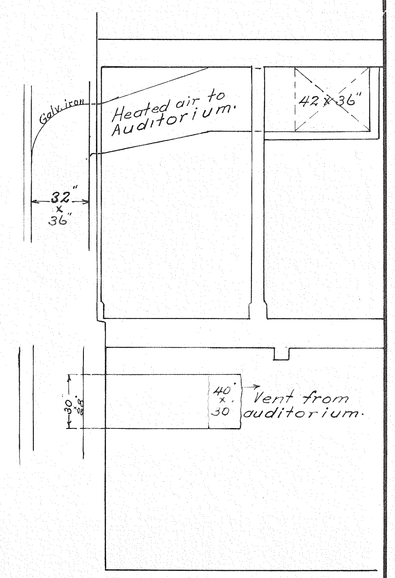

Section thro. passage looking toward Auditorium (North)

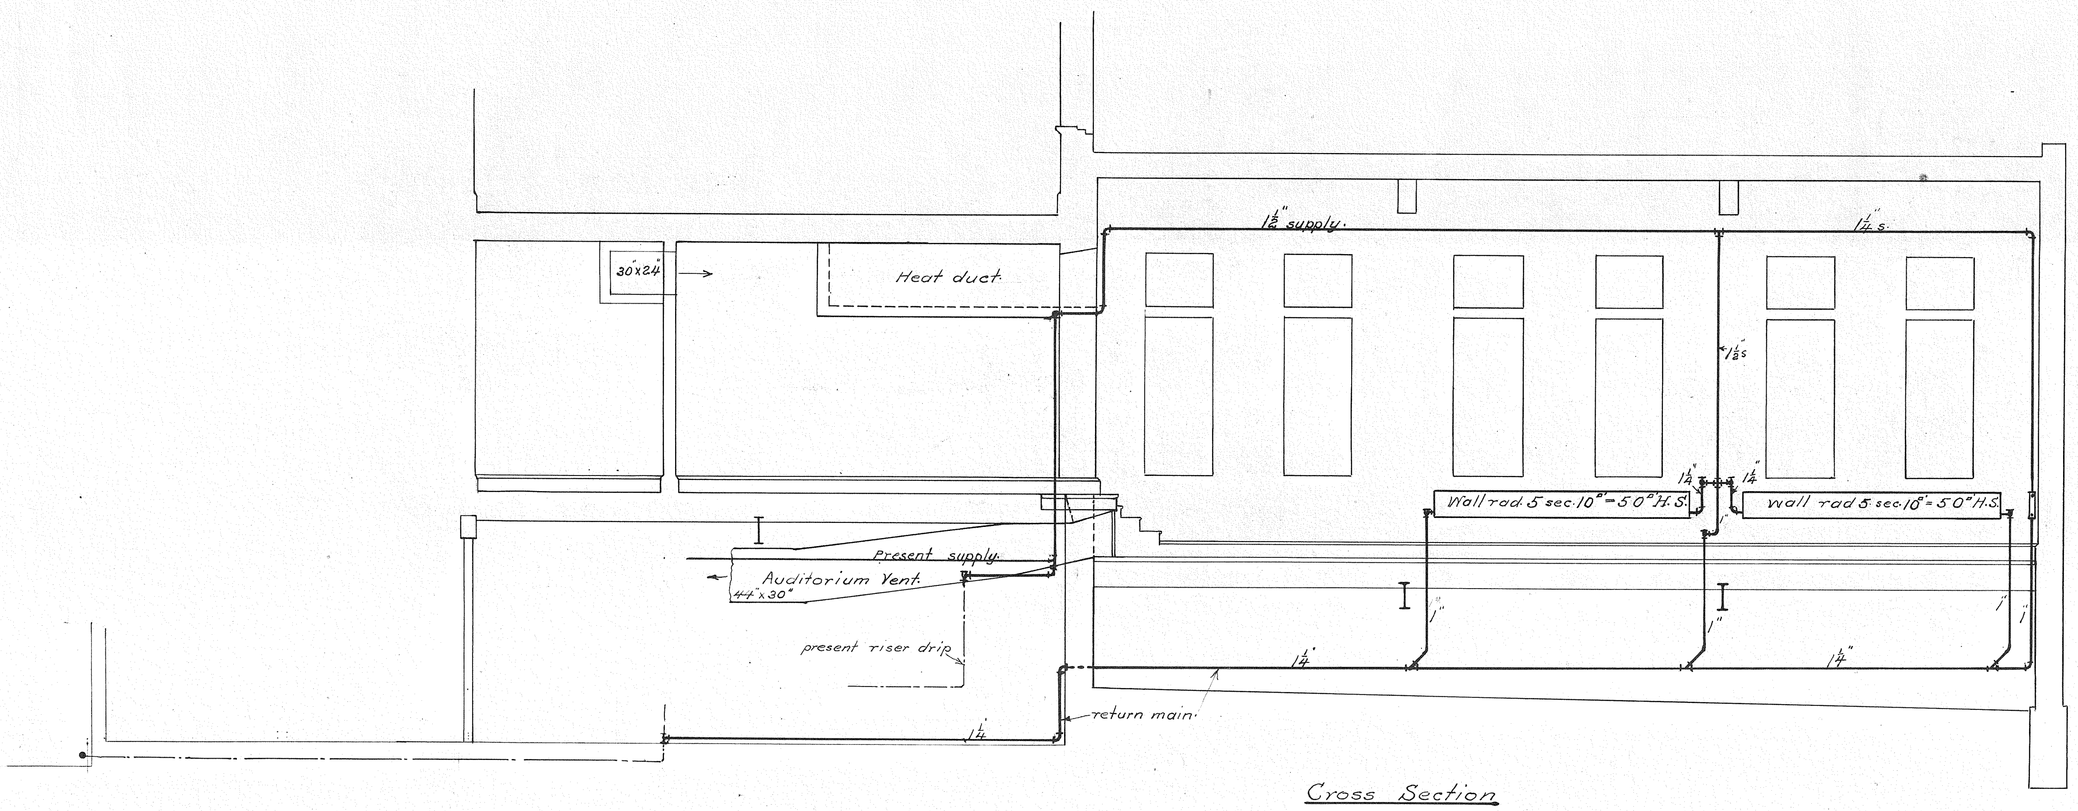

Cross Section

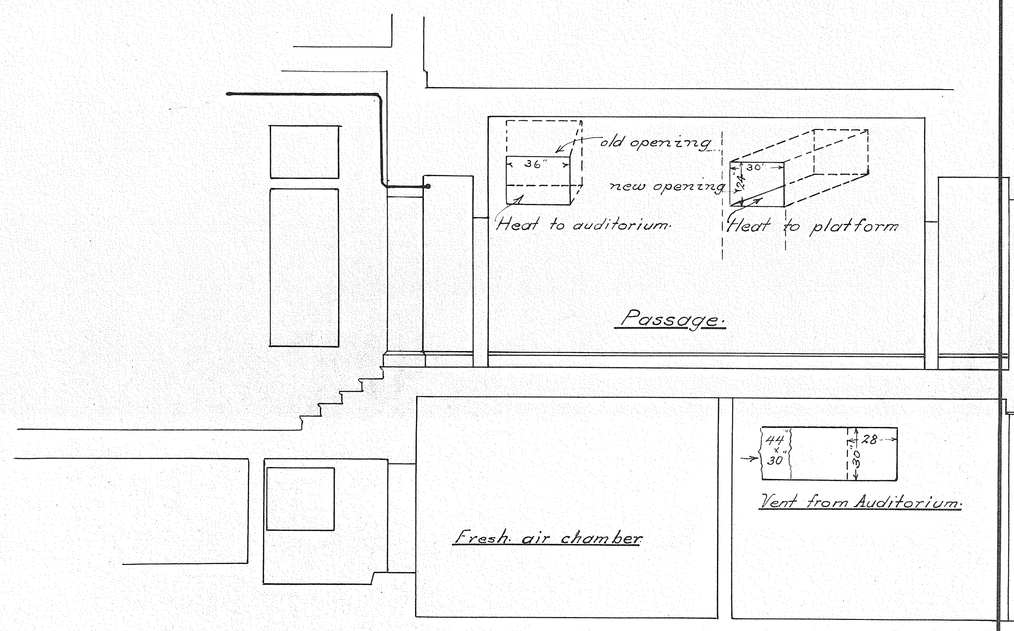

Section thro passage (South)

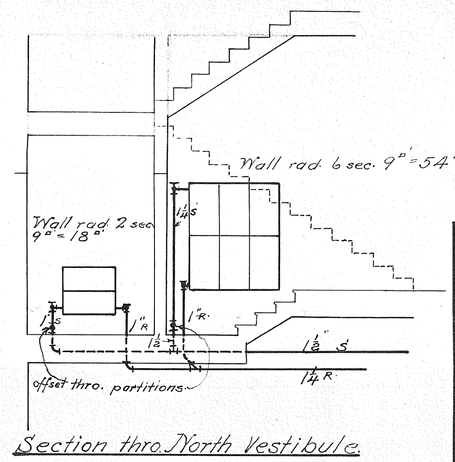

Section thro North Vestibule

CITY OF BEVERLY
McKAY STREET SCHOOL. BEVERLY, MASS.
ALTERATIONS & ADDITIONS.
HEATING & VENTILATING

CHAS. T. MAIN, INC., ENGINEERS.
201 DEVONSHIRE ST. BOSTON, MASS. U.S.A.

REVISIONS

IN CHARGE OF H.E.S.			SCALE 1/4"=1'-0"	986-17
DRAWN	TRACED	CHECKED	DATE JUNE 15, 1927.	
W.L.W.	W.L.W.	A.N.W.		