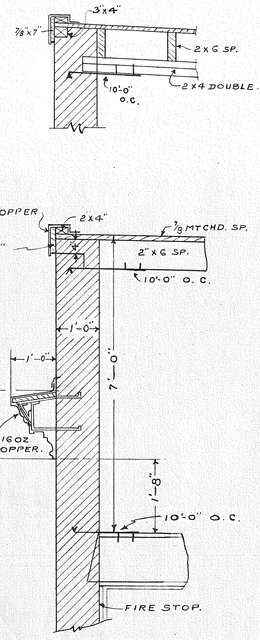

SECTION THRU OUTSIDE WALL AT ROOF.
SCALE 1/8" = 1'-0"

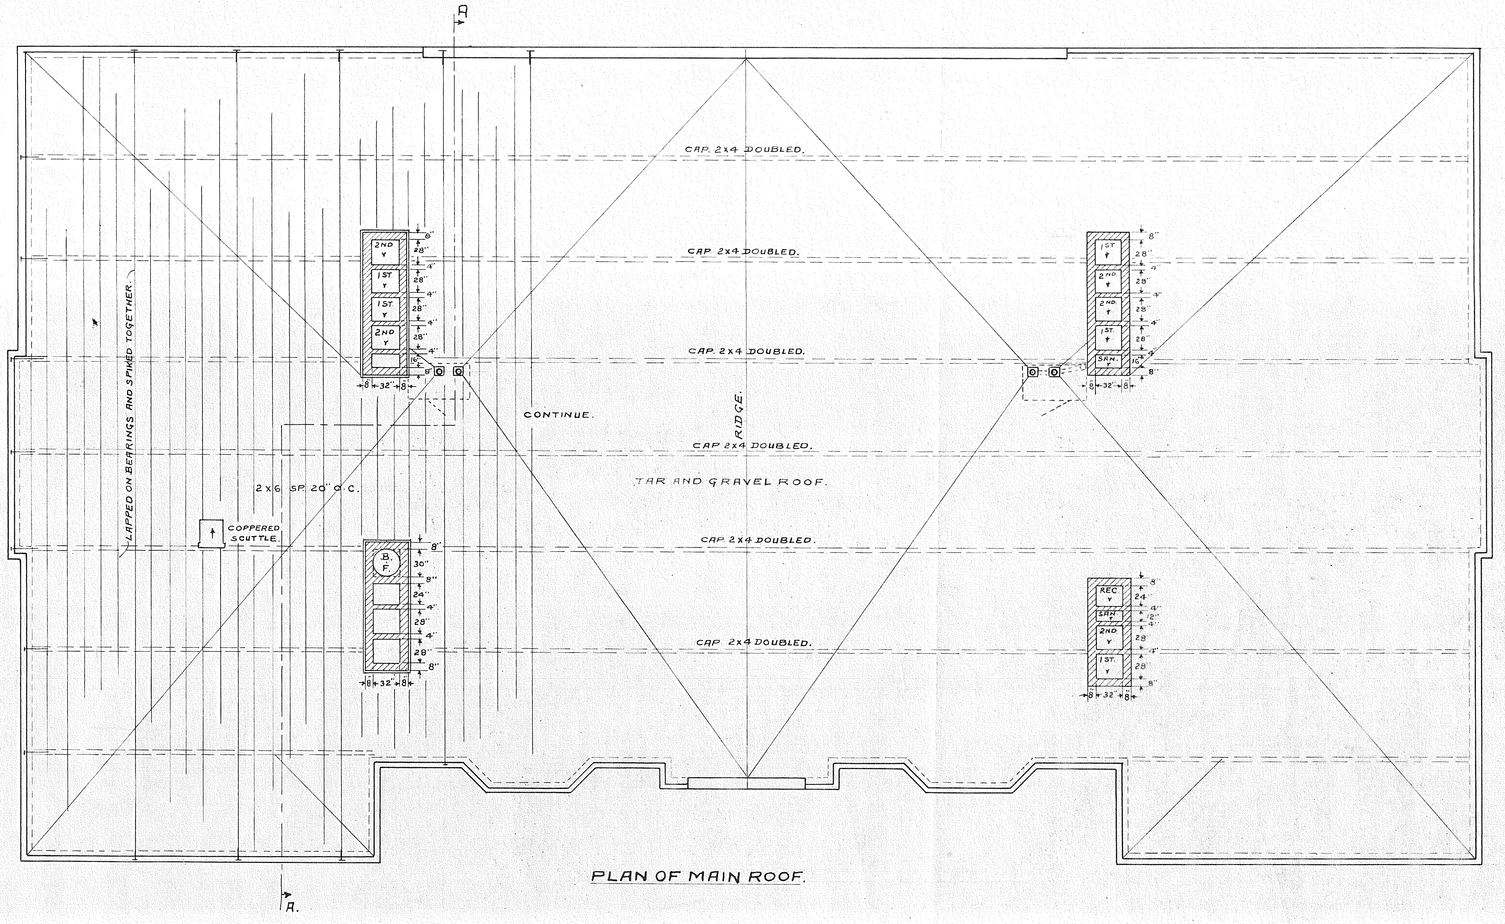

PLAN OF MAIN ROOF.

N

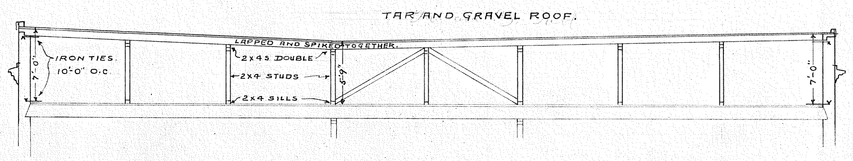

SECTION A-A.

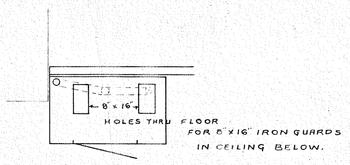

PLAN OF SHEET METAL BOXES AT CONDUCTOR INLETS.
SCALE 1/8" = 1'-0"

CITY OF BEVERLY
McKAY STREET SCHOOL. BEVERLY, MASS.
ALTERATIONS & ADDITIONS.
MAIN ROOF PLAN.

CHAS. T. MAIN, INC., ENGINEERS.
201 DEVONSHIRE ST. BOSTON, MASS. U.S.A.

REVISIONS

IN CHARGE OF H.E.S.			SCALE 1/8" = 1'-0"	986-4.
DRAWN	TRACED	CHECKED	DATE JUNE 15, 1927.	
A.N.W.	H.H.B.	A.N.W.		