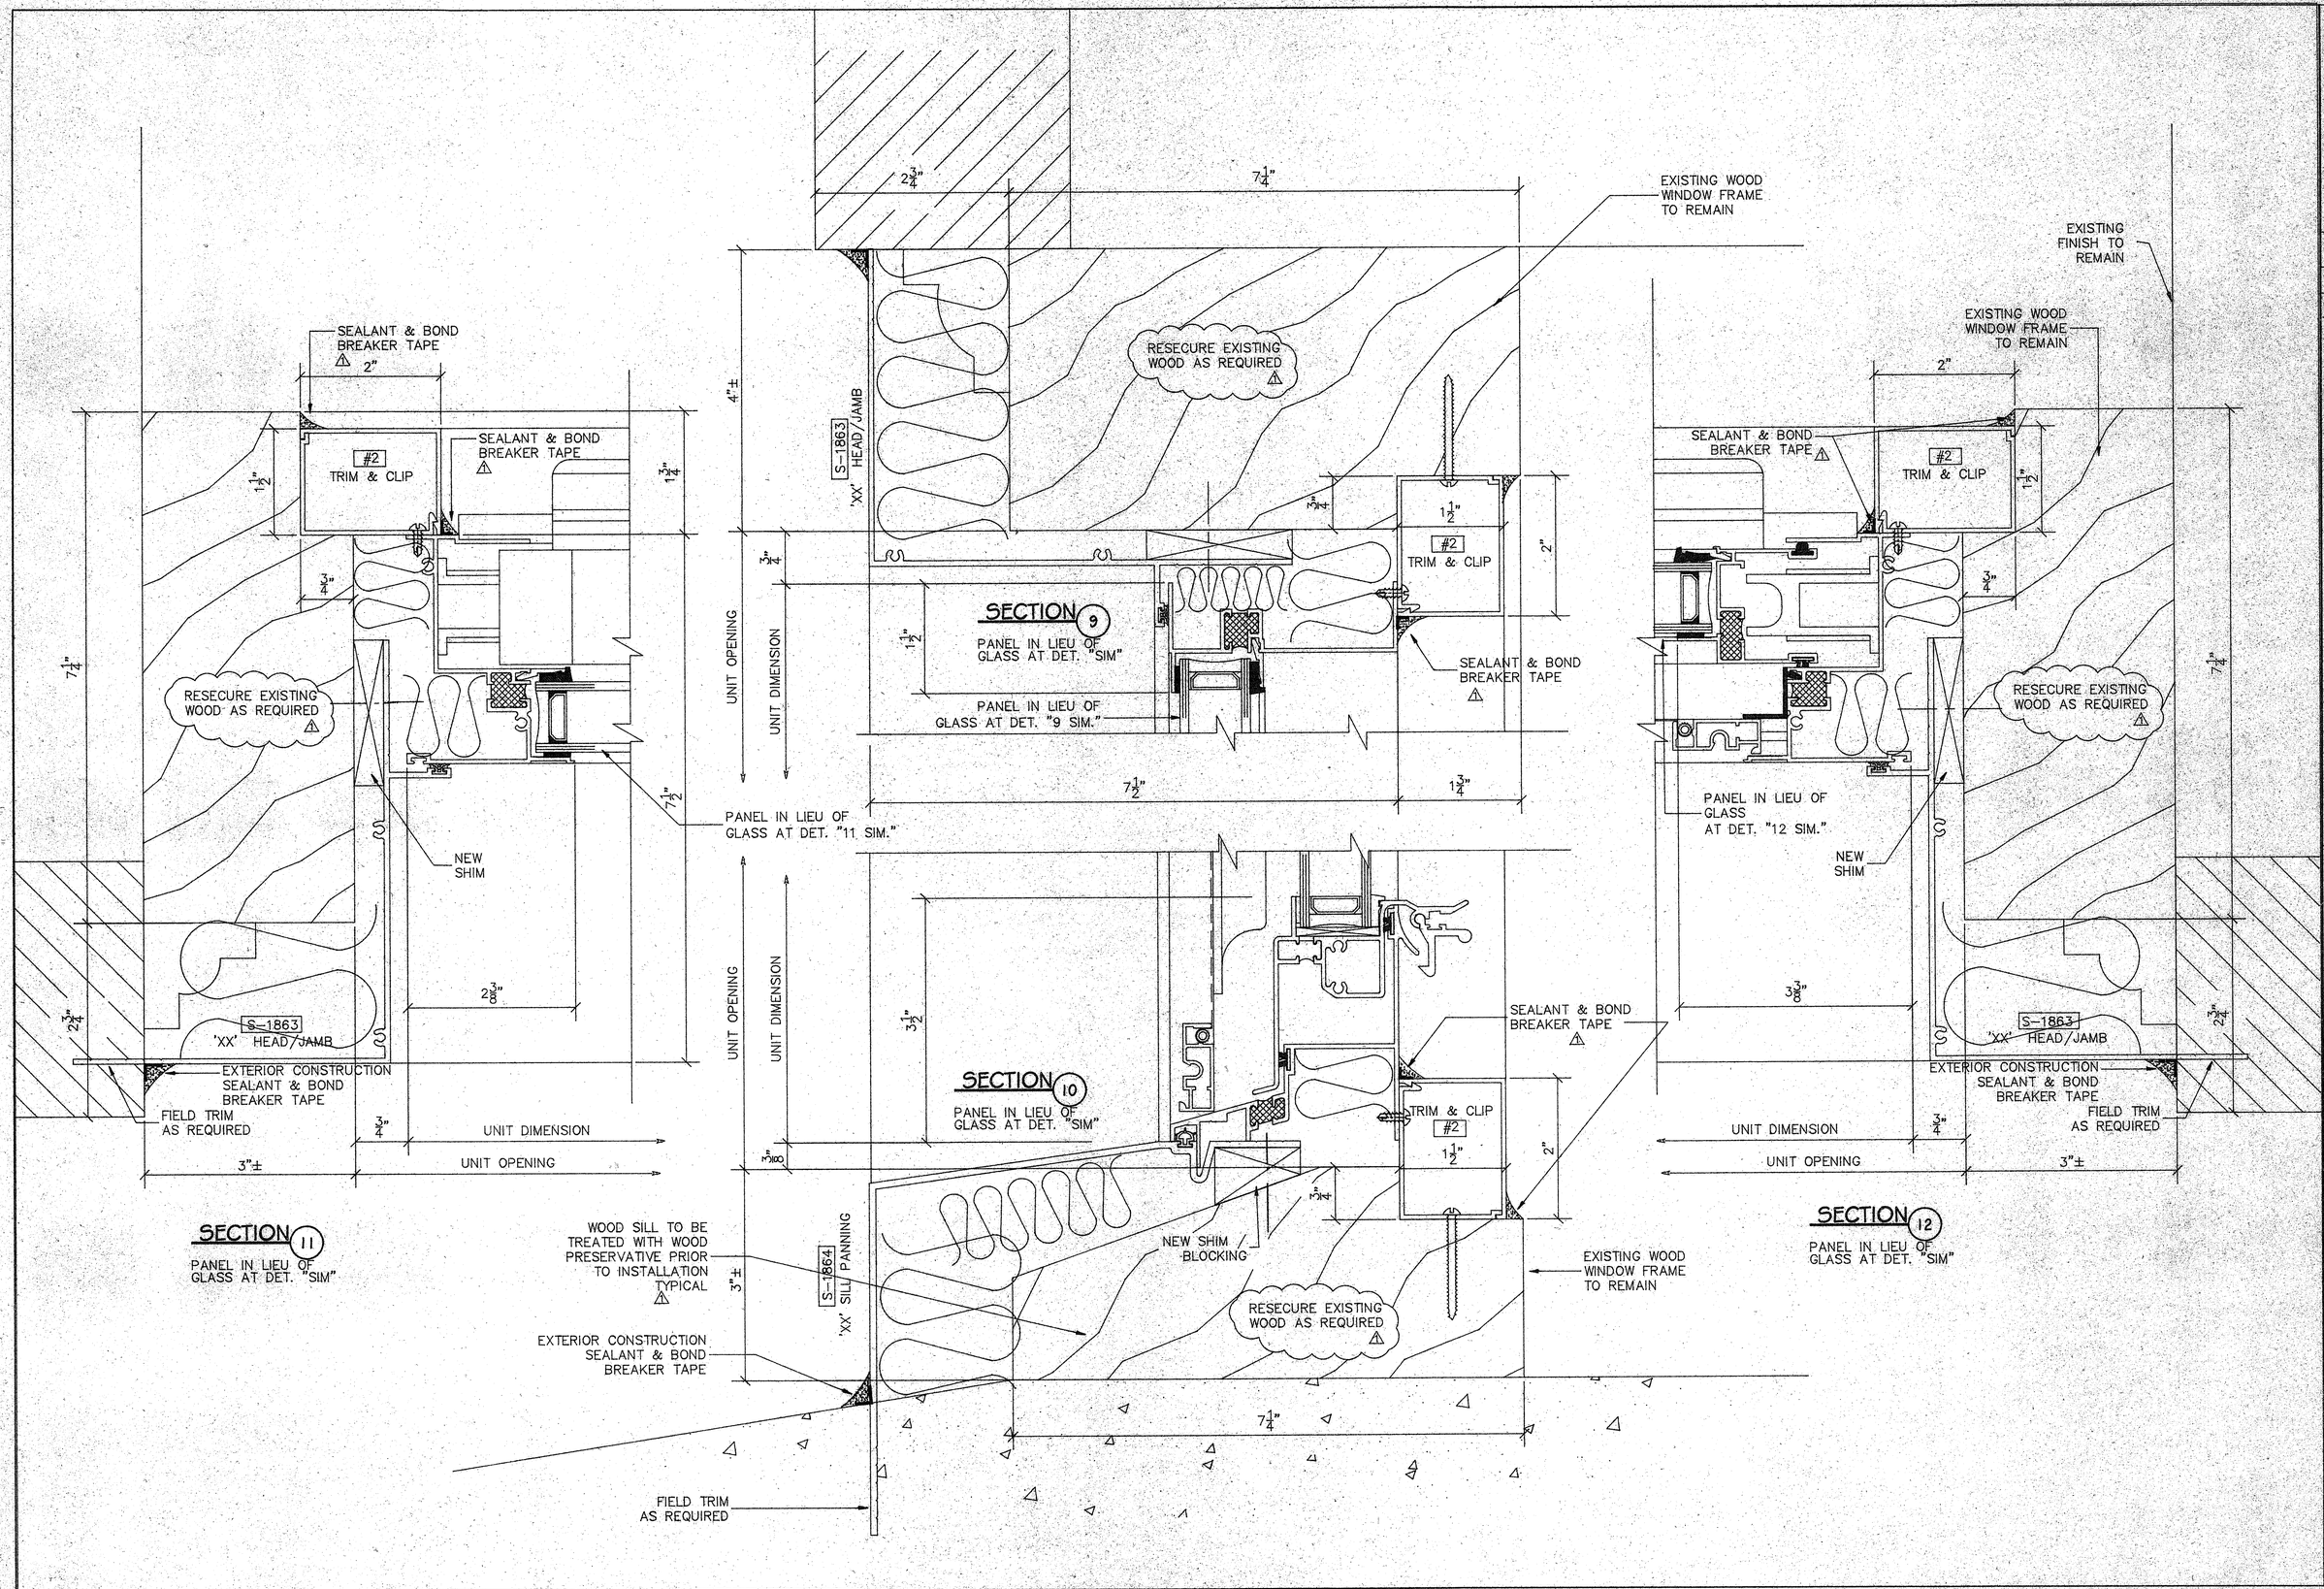

REV	BY	DATE	DESCRIPTION
A	M.F.	6-18-98	REVISED FOR FABRICATION

LOCKHEED WINDOW CORPORATION

P.O. BOX 166
ROUTE 100
PASCOAG, RI 02859
TEL: (401) 568-3061

ARCHITECT: GALE ASSOCIATES

DRAWN BY: M.F.

CHECKED BY:

JOB NO. P805A

PROJECT NAME: MCKAY SCHOOL
BEVERLY, MA

SCALE: FULL

DATE: 6-3-98

GENERAL CONTRACTOR: LOCKHEED WINDOW CORPORATION

DRAWING NUMBER
D3 OF D10

FILE NAME
MCKAY-DETS