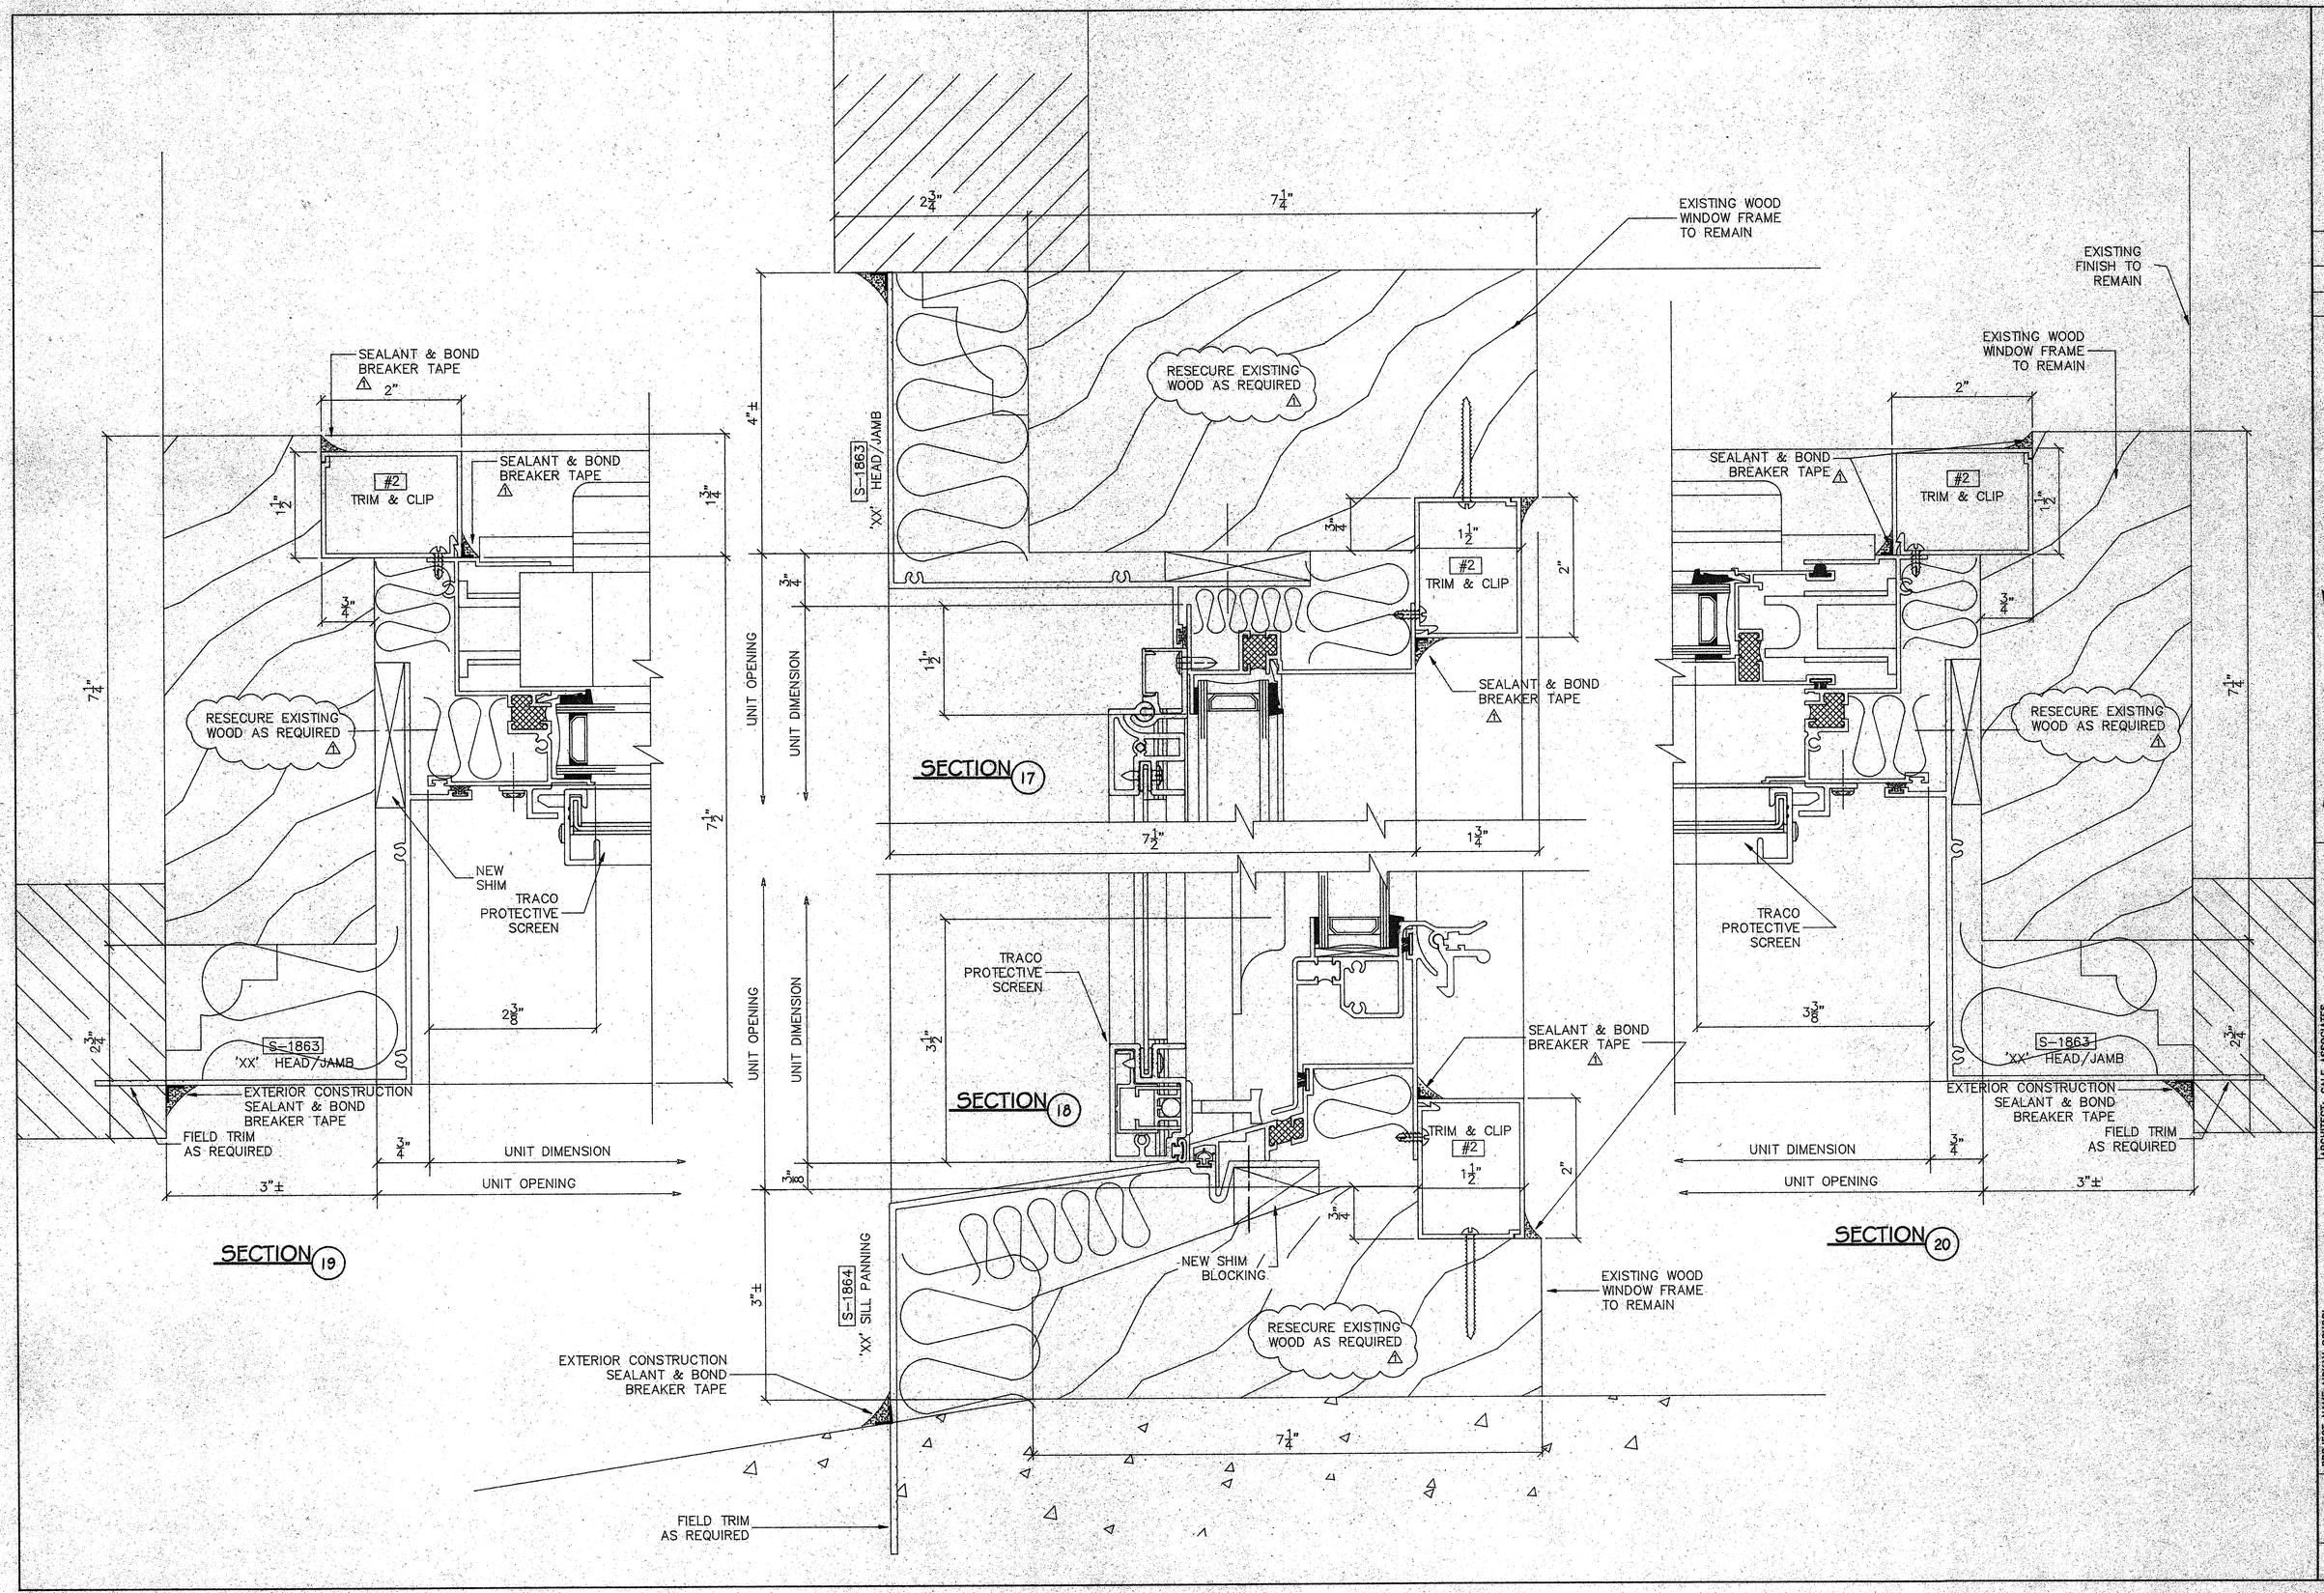

REV	BY	DATE	DESCRIPTION
A	M.F.	6-24-98	REVISED FOR FABRICATION

LOCKHEED
P.O. BOX 166
ROUTE 100
PASCOAG, RI 02859
TEL: (401) 568-3061
WINDOW CORPORATION

ARCHITECT: GALE ASSOCIATES
DRAWN BY: M.F.
CHECKED BY:
JOB NO. P805A
PROJECT NAME: MCKAY SCHOOL BEVERLY, MA
SCALE: FULL
DATE: 6-3-98
GENERAL CONTRACTOR: LOCKHEED WINDOW CORPORATION

DRAWING NUMBER
D5 OF D10

FILE NAME
MCKAY-DETS