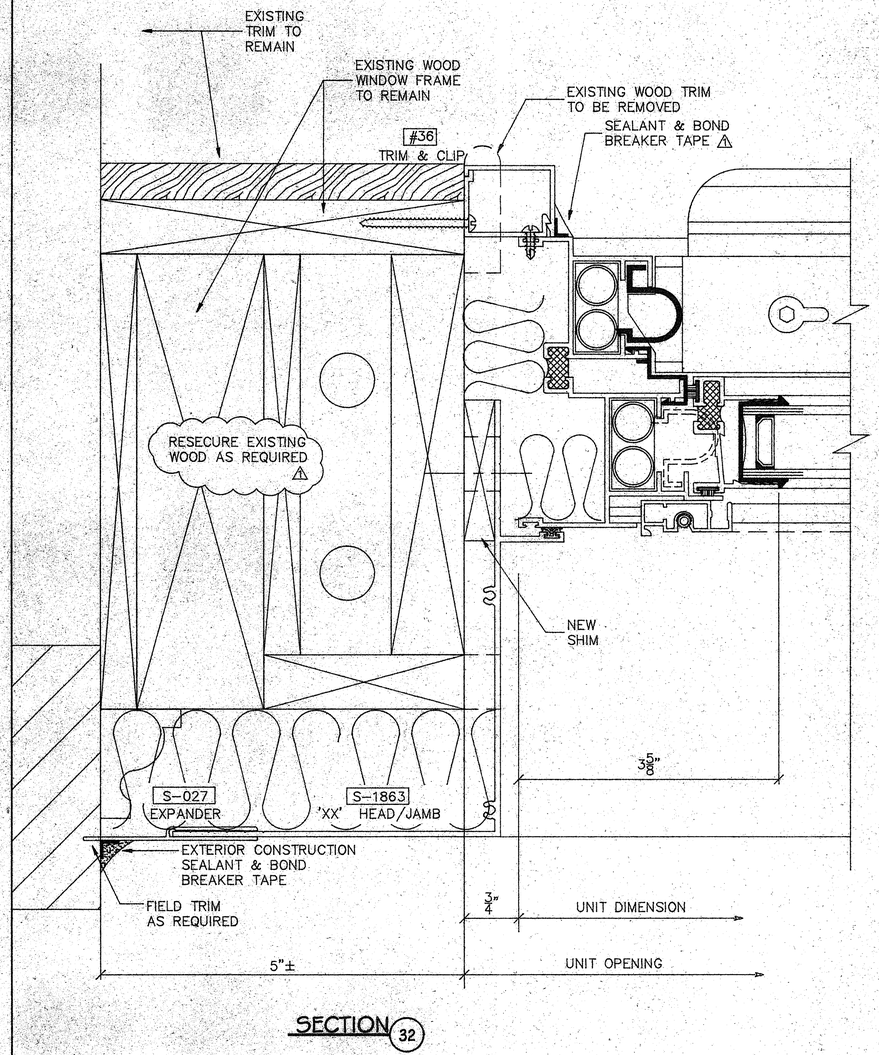

SECTION 32

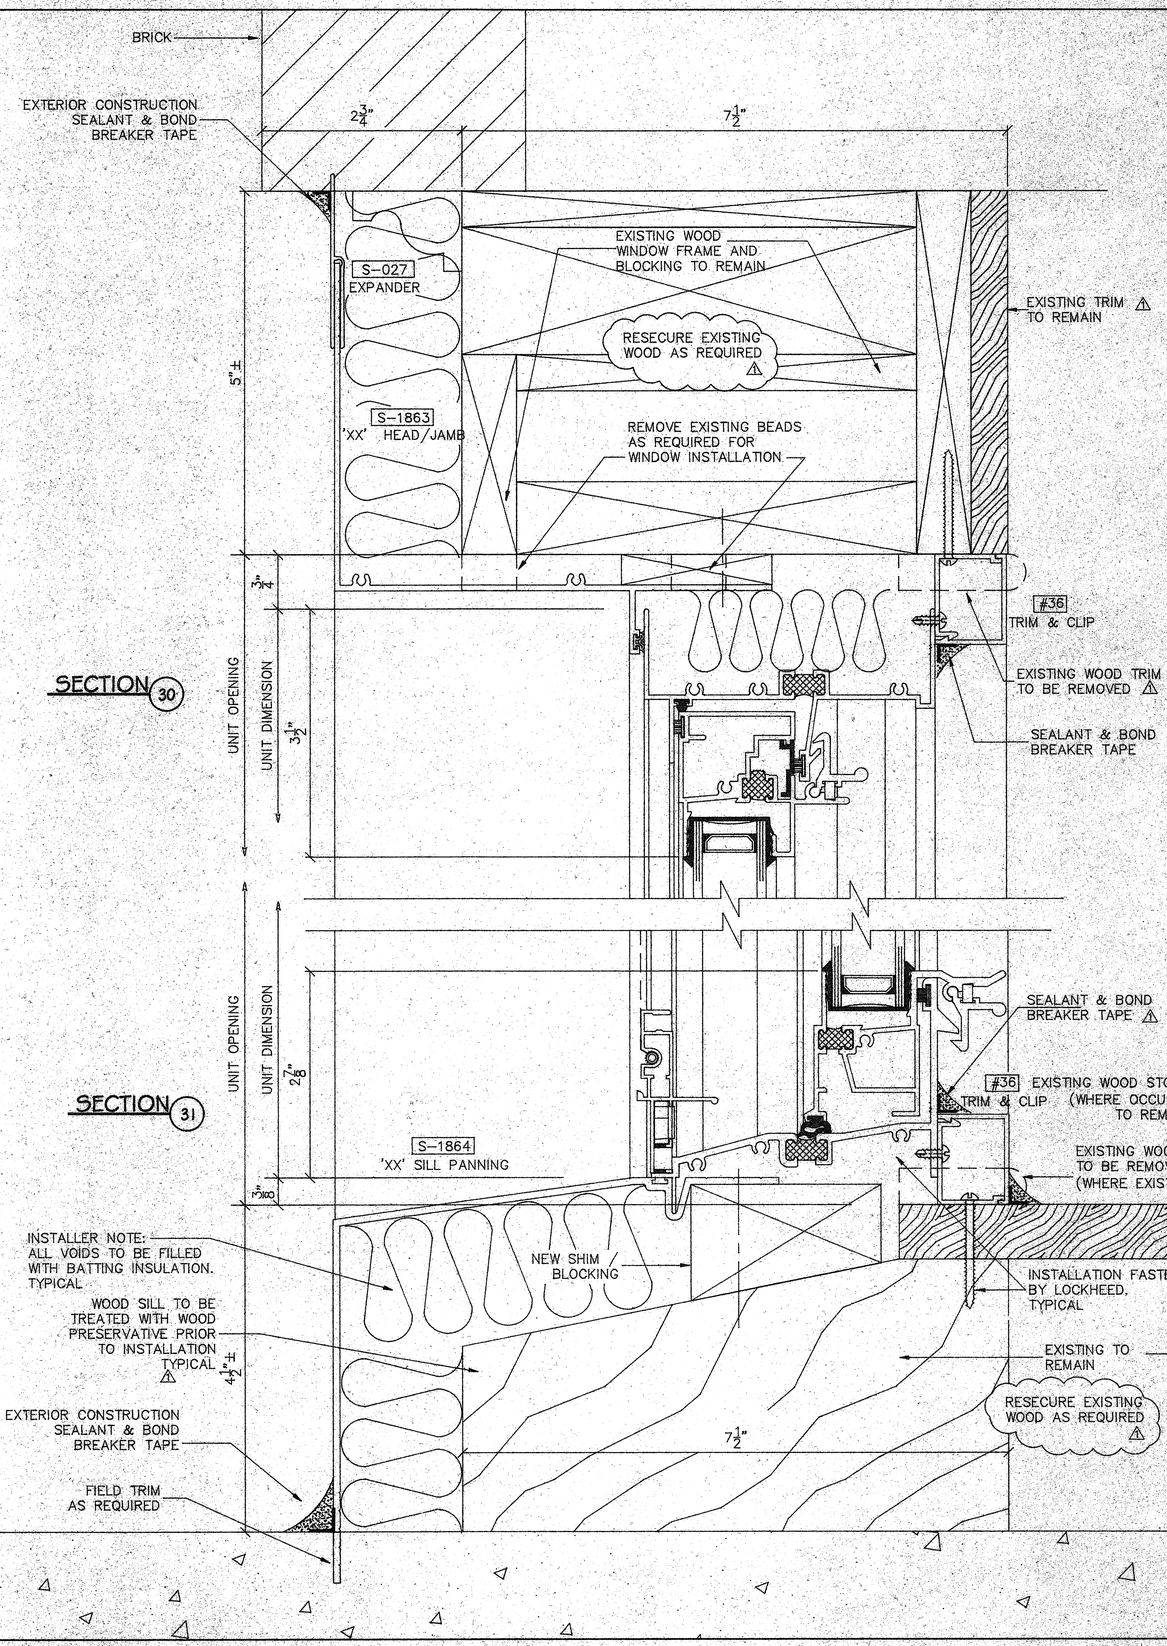

SECTION 30

SECTION 31

LOCKHEED
P.O. BOX 166
ROUTE 100
PASCOAG, RI 02859
TEL: (401) 568-3061
WINDOW CORPORATION

REV	BY	DATE	DESCRIPTION
⚠	M.F.	6-24-98	REVISED FOR FABRICATION

ARCHITECT: GALE ASSOCIATES
DRAWN BY: M.F.
CHECKED BY:
JOB NO. PB06A

PROJECT NAME: MCKAY SCHOOL
BEVERLY, MA
SCALE: FULL
DATE: 6-3-98
GENERAL CONTRACTOR: LOCKHEED WINDOW CORPORATION

DRAWING NUMBER
D8 OF D10

FILE NAME
MCKAY-DETS