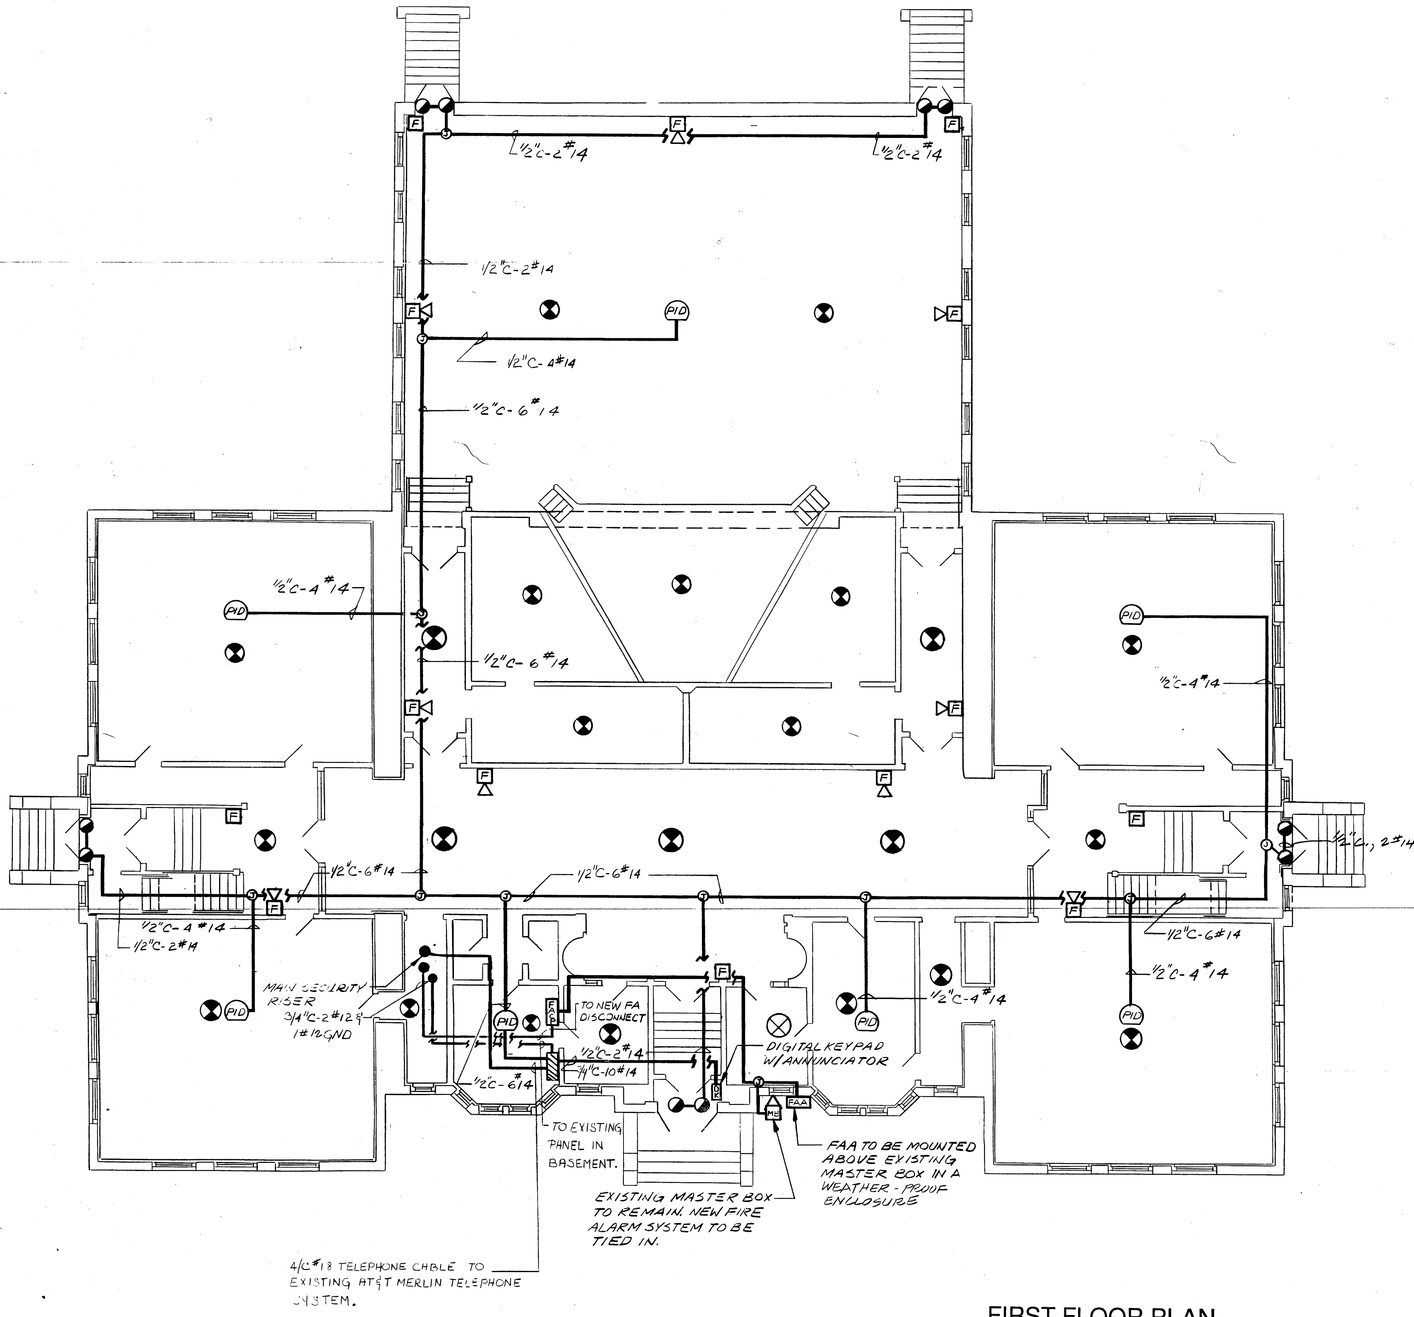

FIRST FLOOR PLAN

SCALE: 1/8"= 1'-0"

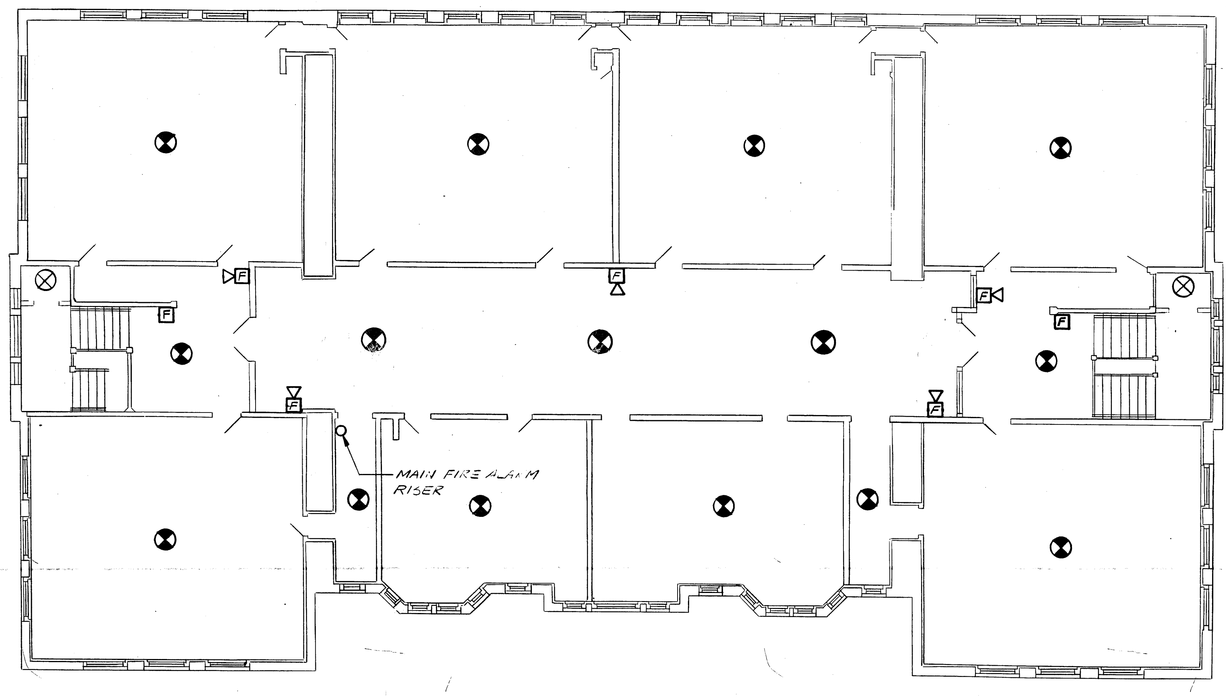

SECOND FLOOR PLAN

SCALE: 1/8"= 1'-0"

E-2

BEVERLY PUBLIC SCHOOLS	Scale AS SHOWN	Revisions	S E A CONSULTANTS INC.
FIRE ALARM & SECURITY SYSTEMS	Date MAY, 1988		Engineers/Architects
McKAY SCHOOL	Job no. 415-86/3		Cambridge, Massachusetts South Portland, Maine
FIRST FLOOR & SECOND FLOOR PLANS	Designed by KFC		Wethersfield, Connecticut
	Drawn by AMC		
	Checked by VAD	Approved by K.M. Stewart	
	Sheet E-2		

FILE NO.