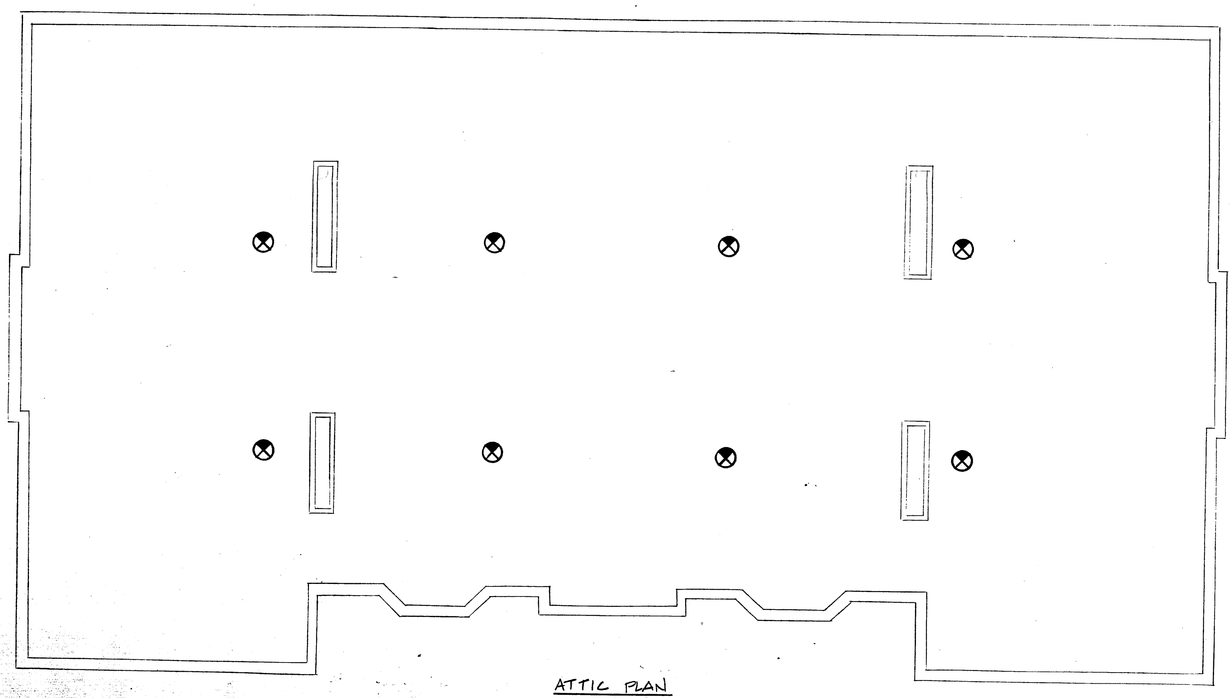

ATTIC PLAN
SCALE: 1/8" = 1'-0"

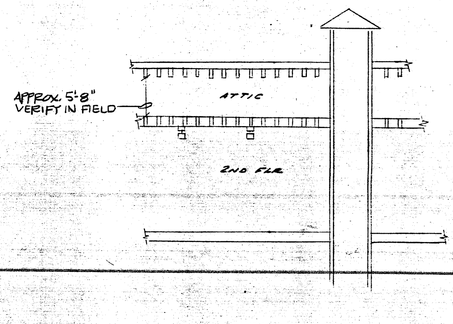

SECTION
SCALE: 1/8" = 1'-0"

E-3

BEVERLY PUBLIC SCHOOLS	Scale AS SHOWN		
FIRE ALARM & SECURITY SYSTEMS	Date MAY, 1988		
	Job no. 815-8613		
	Designed by RFC		
McKAY SCHOOL ATTIC PLAN & SECTION	Drawn by AMC		
	Checked by VAD	No.	Date
	~~Approved by~~ E-3		

File no.

COMMONWEALTH OF MASSACHUSETTS
KENNETH MILLET STEWART
NO. 30255
REGISTERED PROFESSIONAL ENGINEER

SEA Consultants Inc.
Engineers/Architects
Cambridge, Massachusetts South Portland, Maine Wethersfield, Connecticut