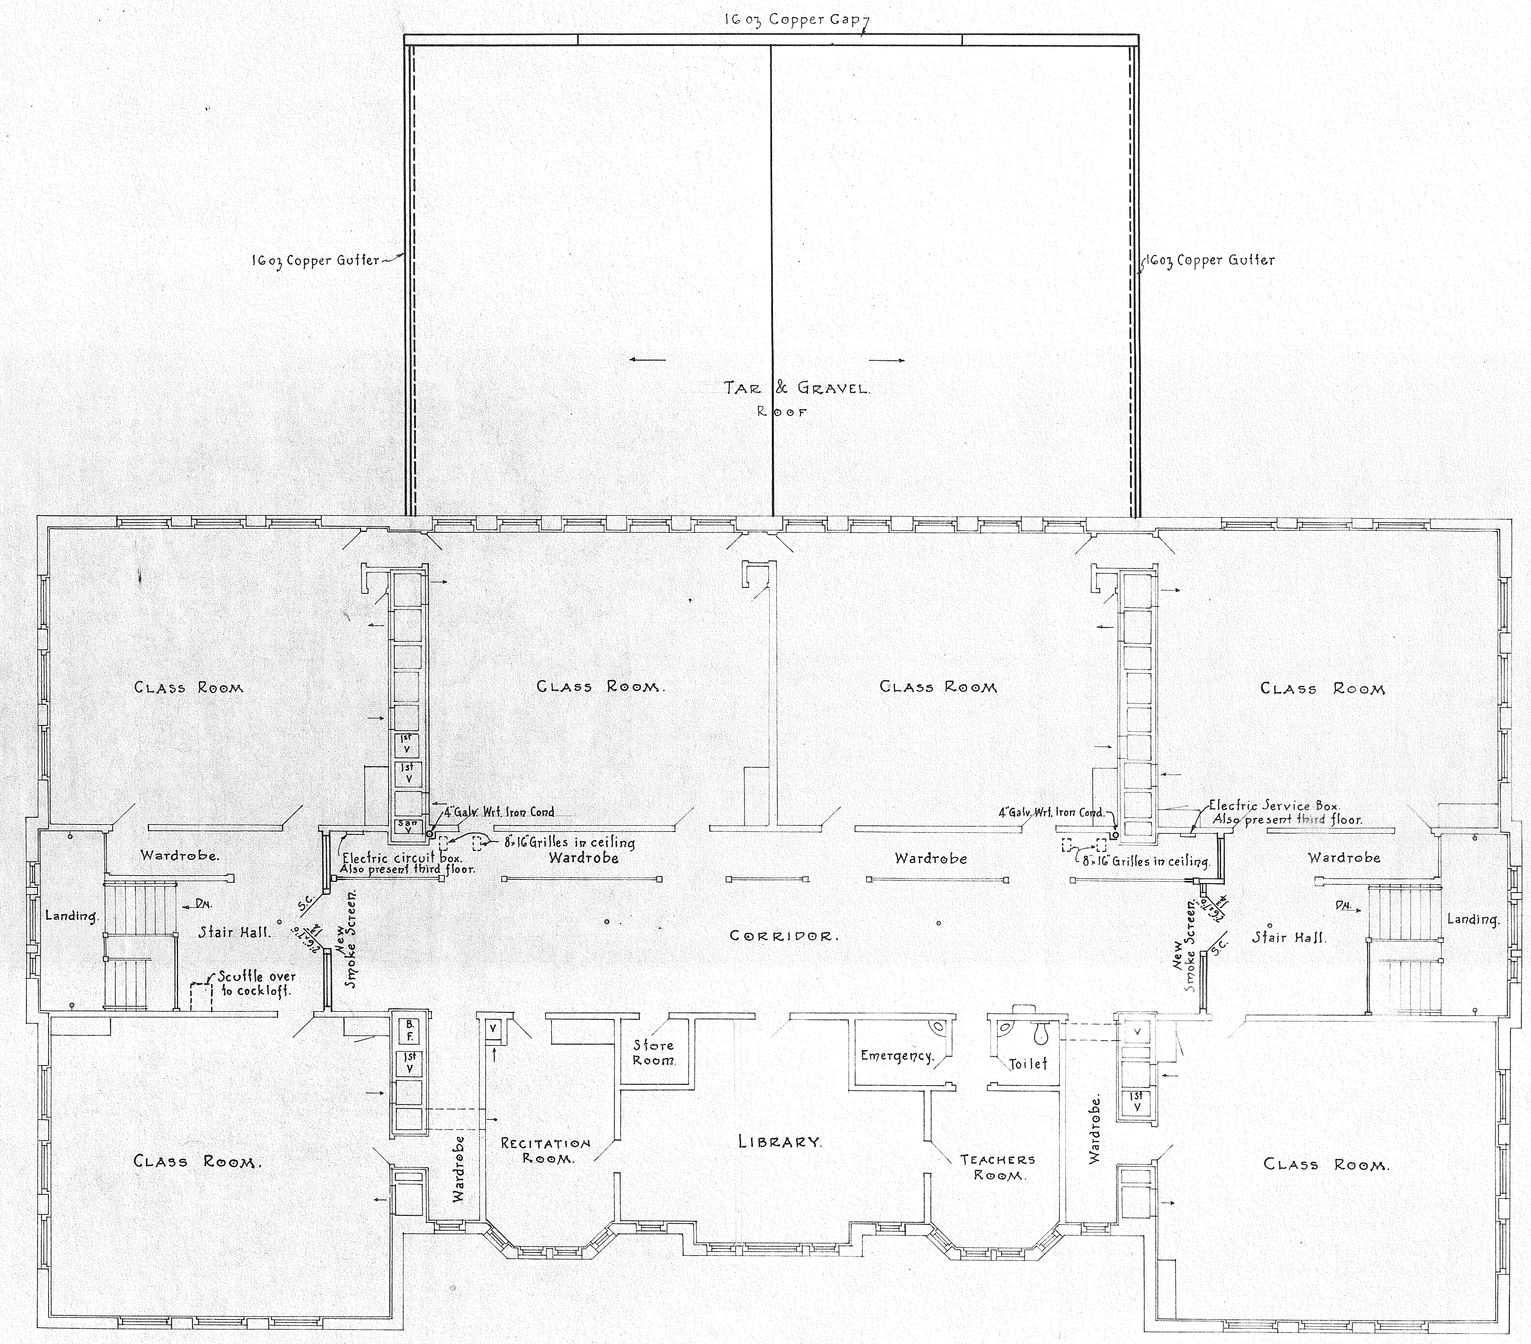

N

Plan of Second Floor.

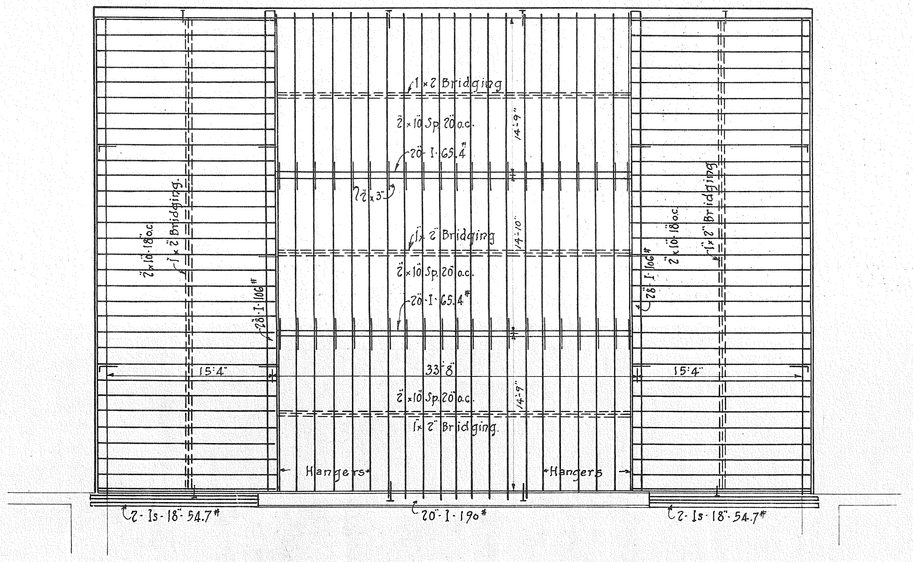

Auditorium Roof Framing.

City of Beverly.
McKay Street School. Beverly, Mass.
Alterations & Additions.
Second Floor Plan.

Chas. T. Main, Inc., Engineers.
201 Devonshire St. Boston, Mass. U.S.A.

Revisions

In Charge of H. F. Sawtell.			Scale 1/8" = 1'-0"	986 - 3
Drawn	Traced	Checked	Date June 15, 1927	
A. N. Weaver	Driscoll	A.N.W.		