


LONGITUDINAL SECTION.

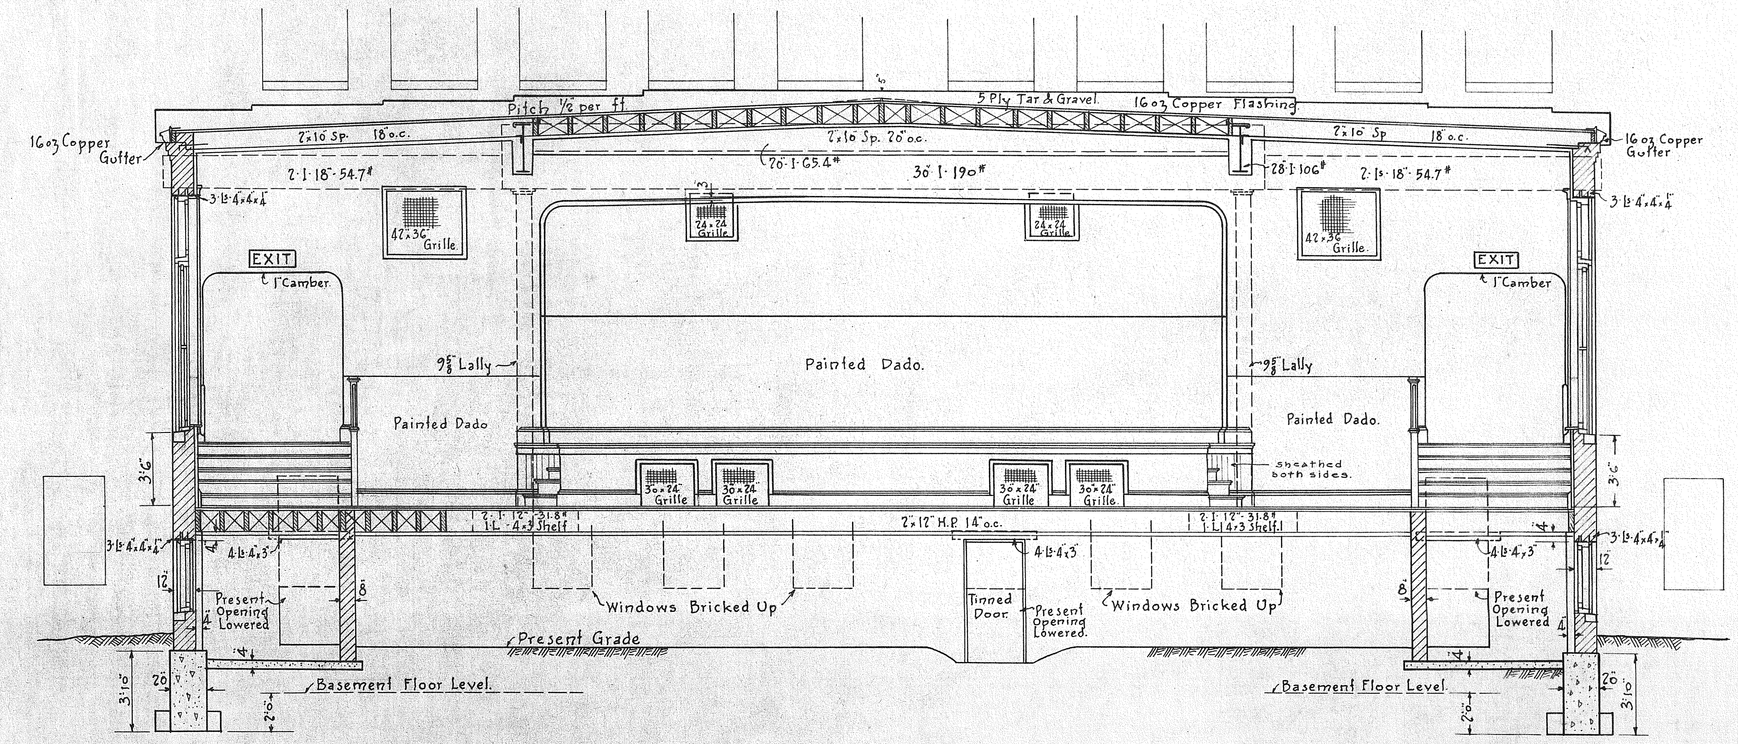


SECTION THRO PASSAGE (NORTH)




SECTION THRO PASSAGE LOOKING TOWARDS AUDITORIUM (NORTH)

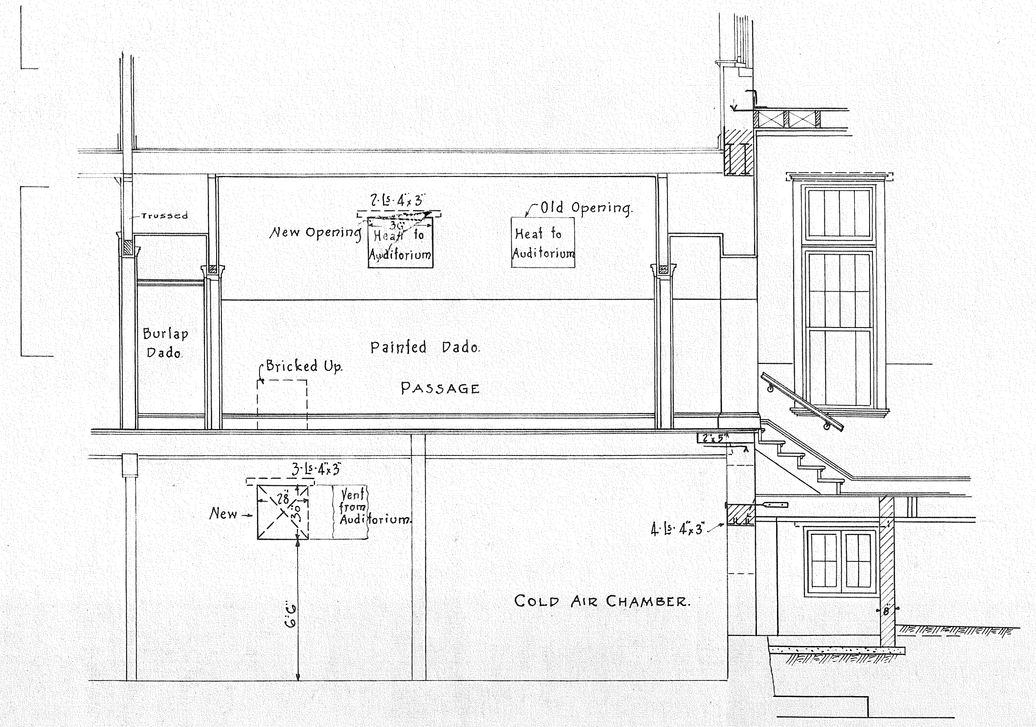


CROSS SECTION

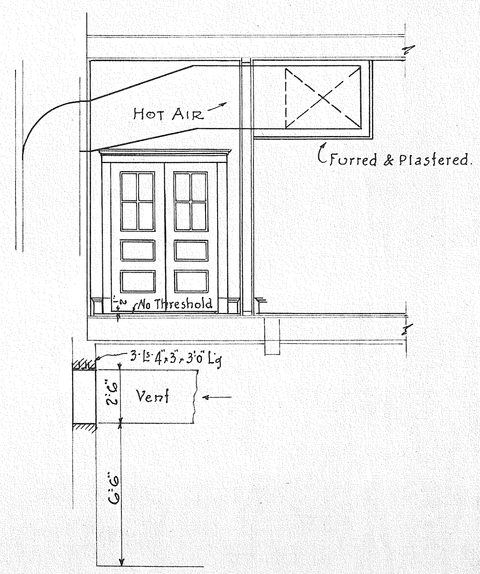


SECTION AT LALLY COLUMN.

CITY OF BEVERLY.
McKAY STREET SCHOOL, BEVERLY, MASS.
ALTERATIONS & ADDITIONS.
SECTIONS. (AUDITORIUM)

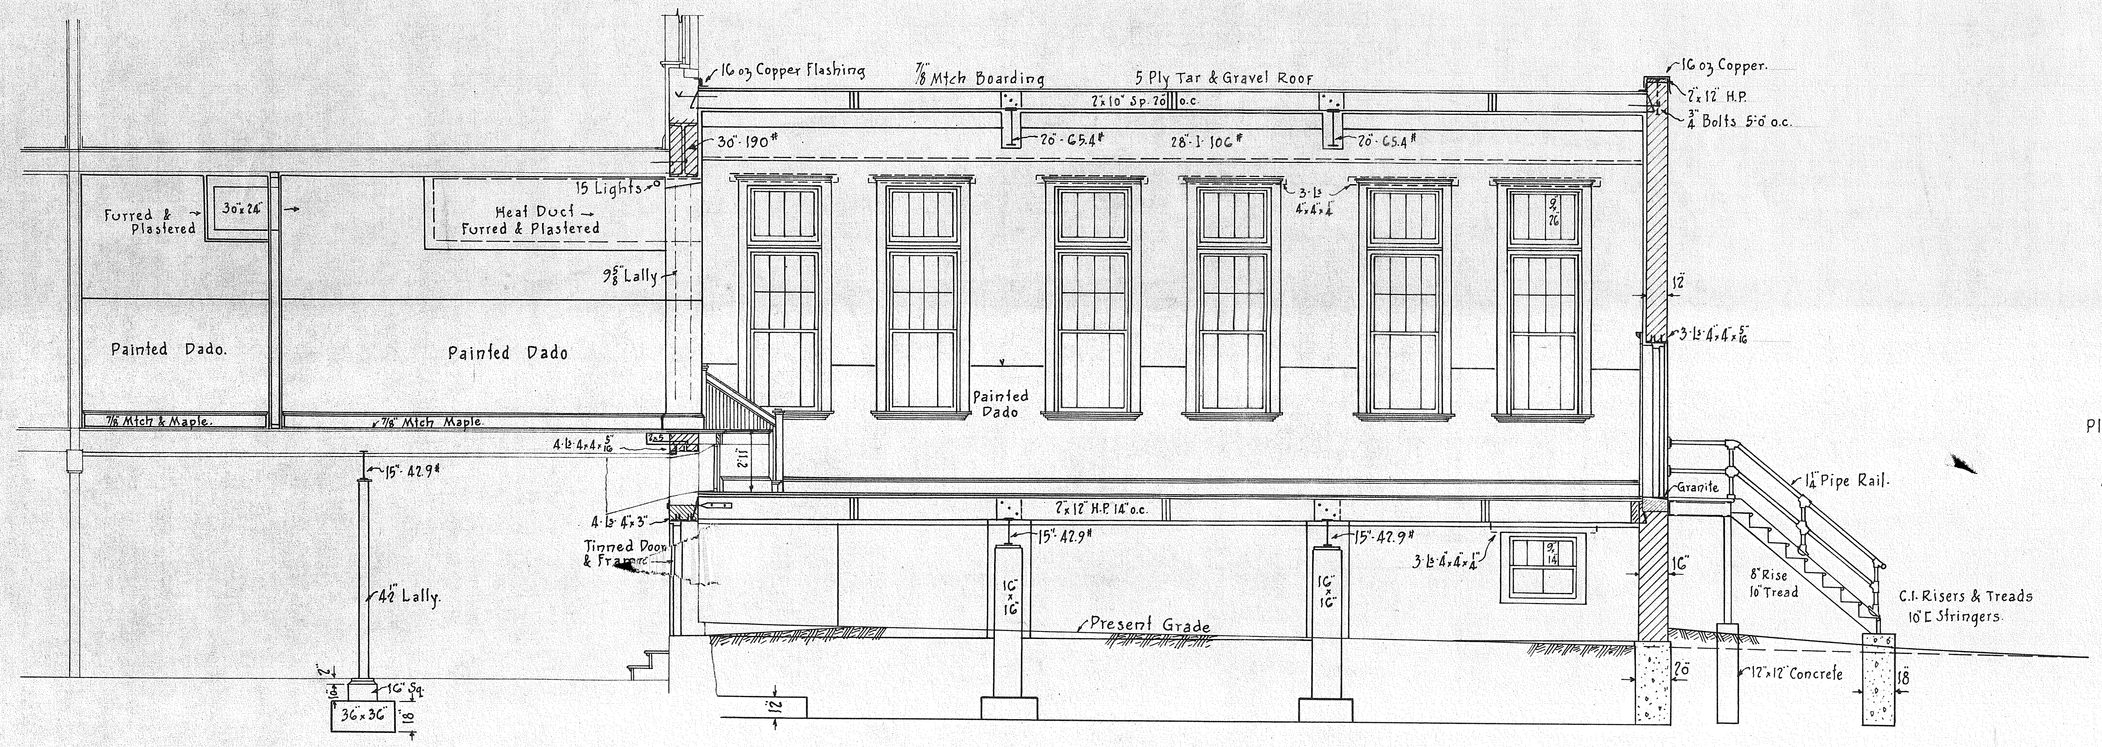CHAS. T. MAIN, INC., ENGINEERS.
201 DEVONSHIRE ST. BOSTON, MASS. U.S.A.

REVISIONS
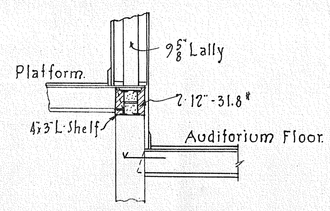
| IN CHARGE OF H.E. SAWTELL | | | SCALE 1/4" = 1'0" | 986-7 |
|---|---|---|---|---|
| DRAWN | TRACED | CHECKED | | |
| A.N. WEAVER | PRISCOLL | A.N.W. | DATE JUNE 15, 1927 | |