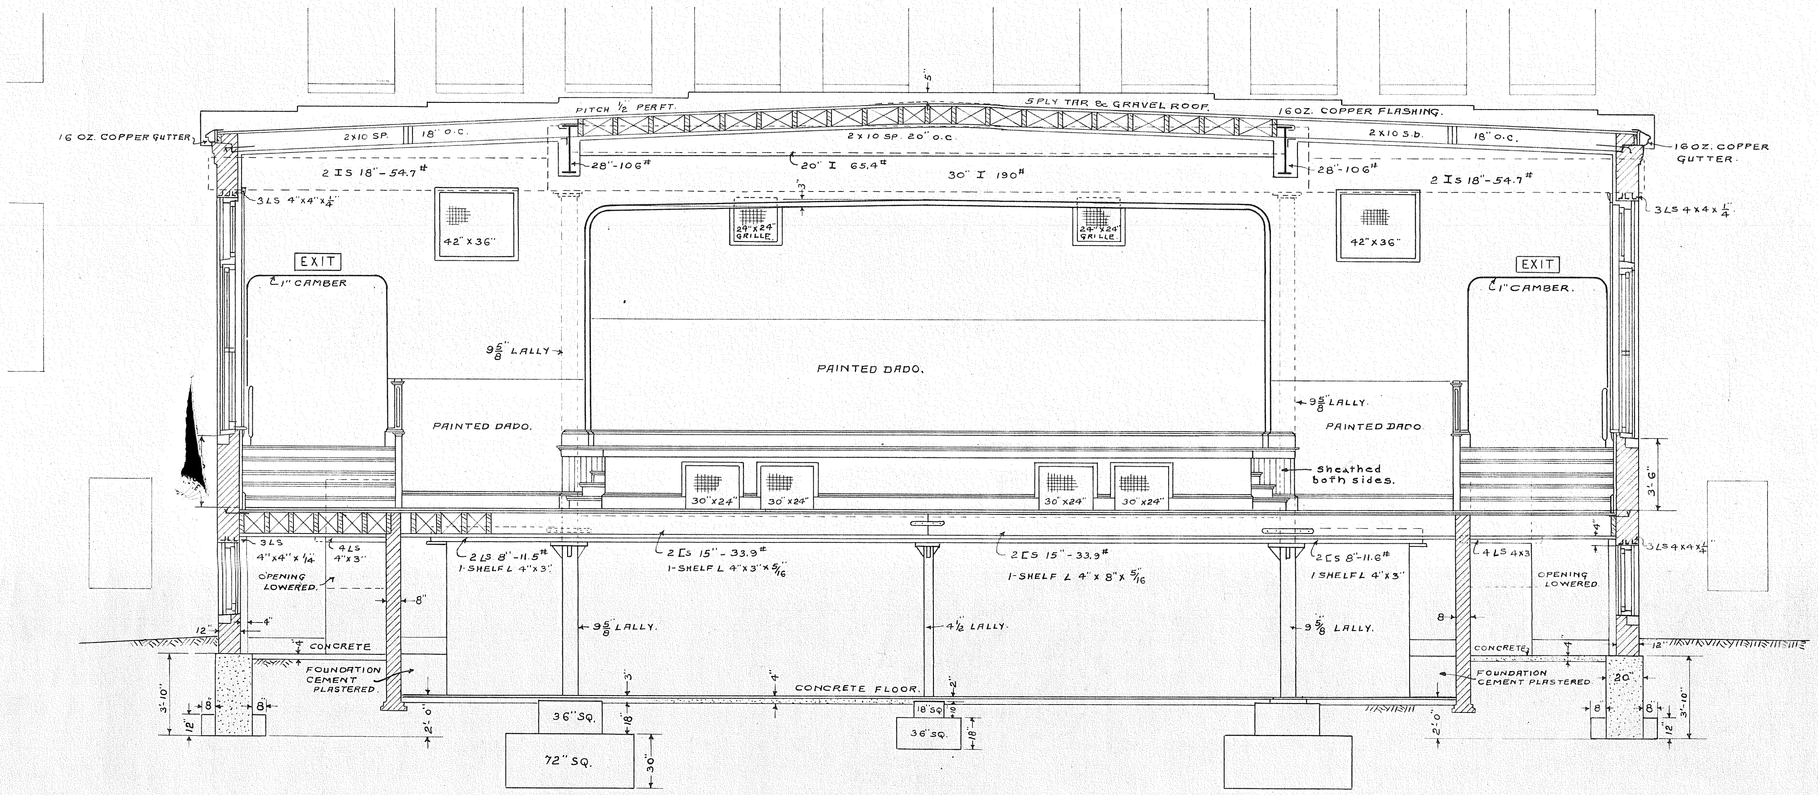

LONGITUDINAL SECTION.

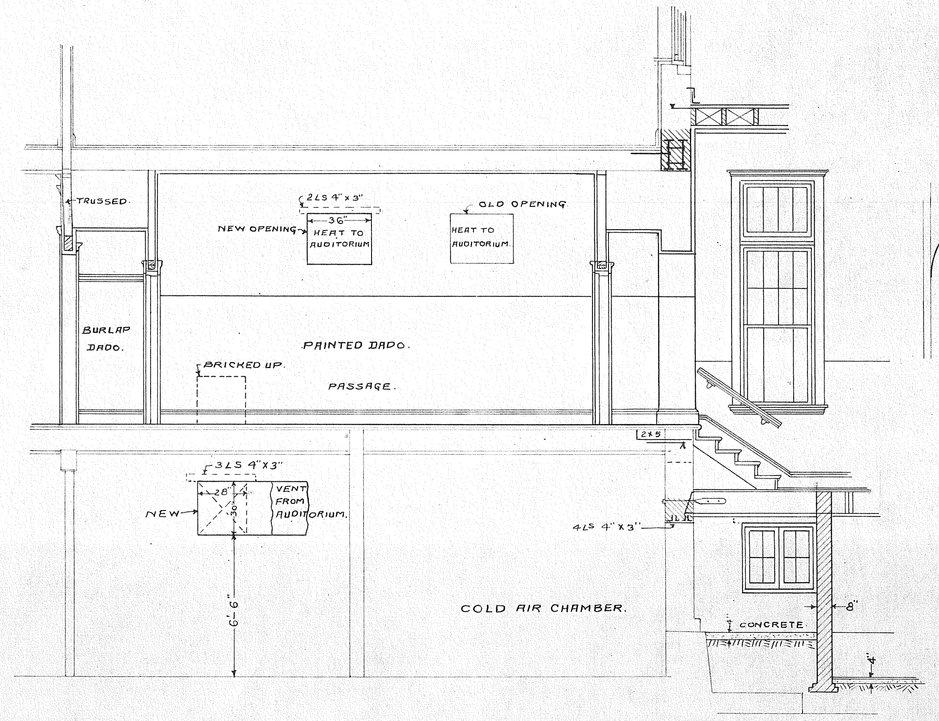

SECTION THRO PASSAGE. (NORTH).

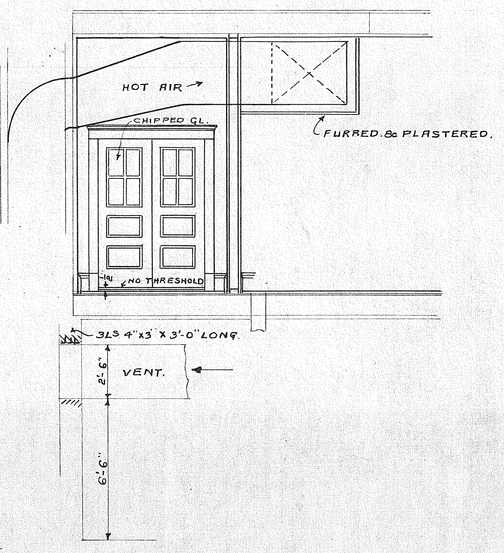

SECTION THRO PASSAGE
LOOKING TOWARD AUDITORIUM (NORTH.)

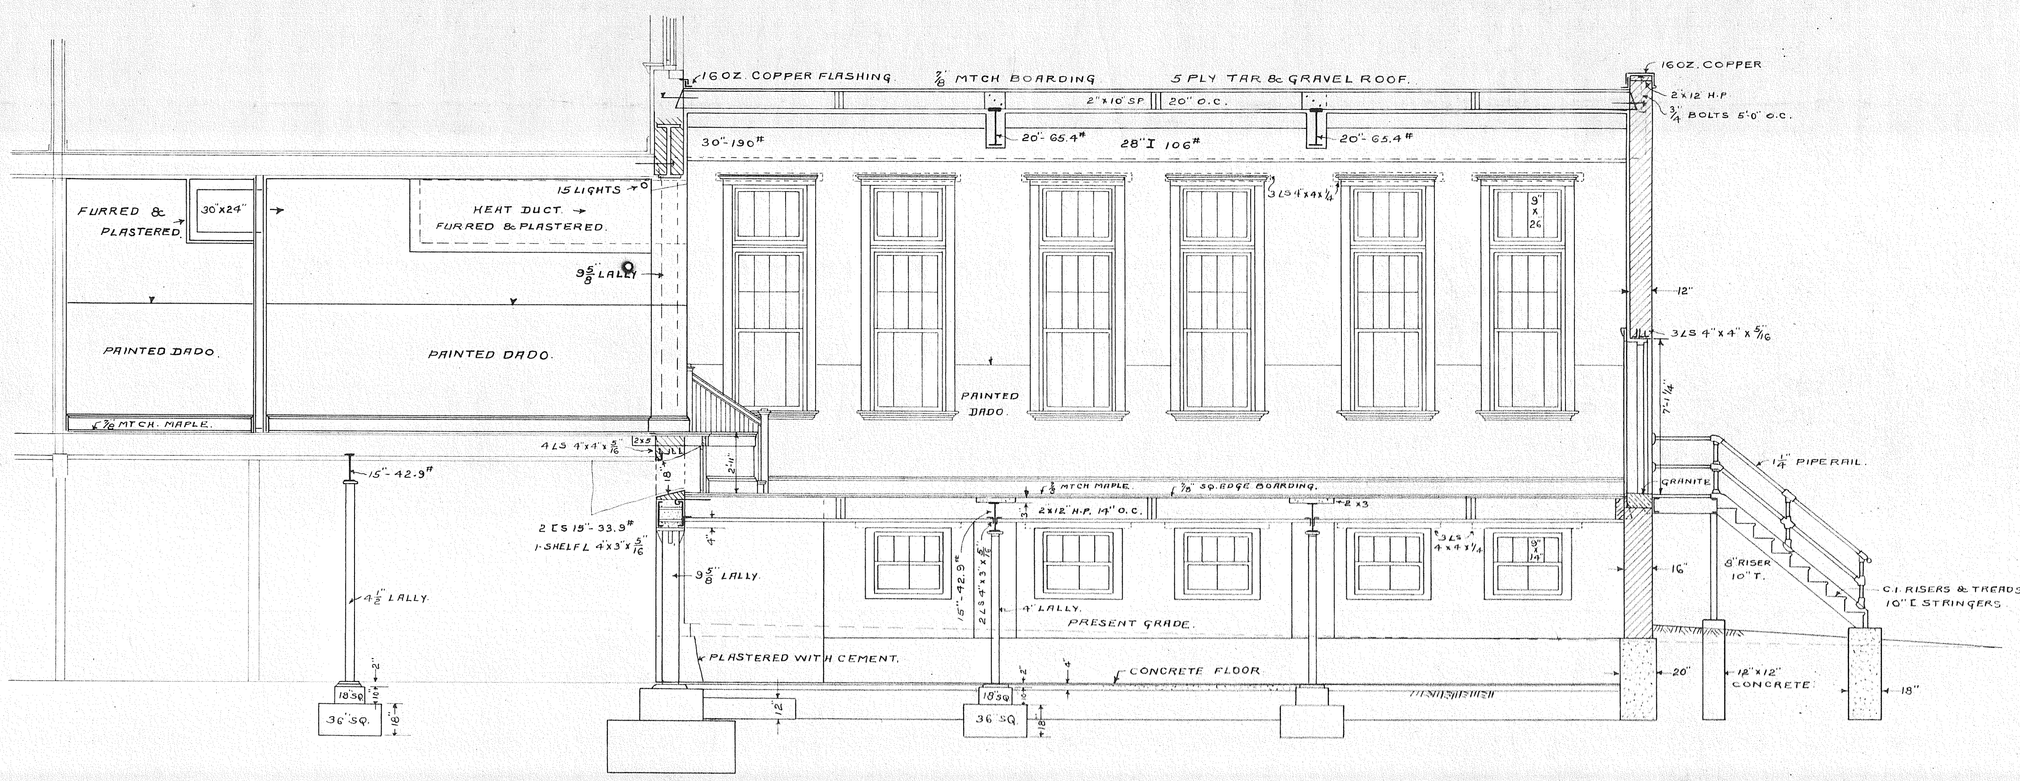

CROSS SECTION. - ALTERNATE.

CITY OF BEVERLY.
McKAY STREET SCHOOL, BEVERLY, MASS.
ALTERATIONS & ADDITIONS.
SECTIONS (AUDITORIUM.)

CHAS. T. MAIN, INC., ENGINEERS.
201 DEVONSHIRE ST. BOSTON, MASS., U.S.A.

REVISIONS

In Charge of H.E.S.			Scale ¼" = 1'-0"	986-7A
Drawn	Traced	Checked	Date June 15, 1927.	
A.N.W.	H.H.B.	A.N.W.		