BEVERLY
#112 RANTOUL STREET DEVELOPMENT
SU-40 TRUCK TEMPLATE - ENTERING

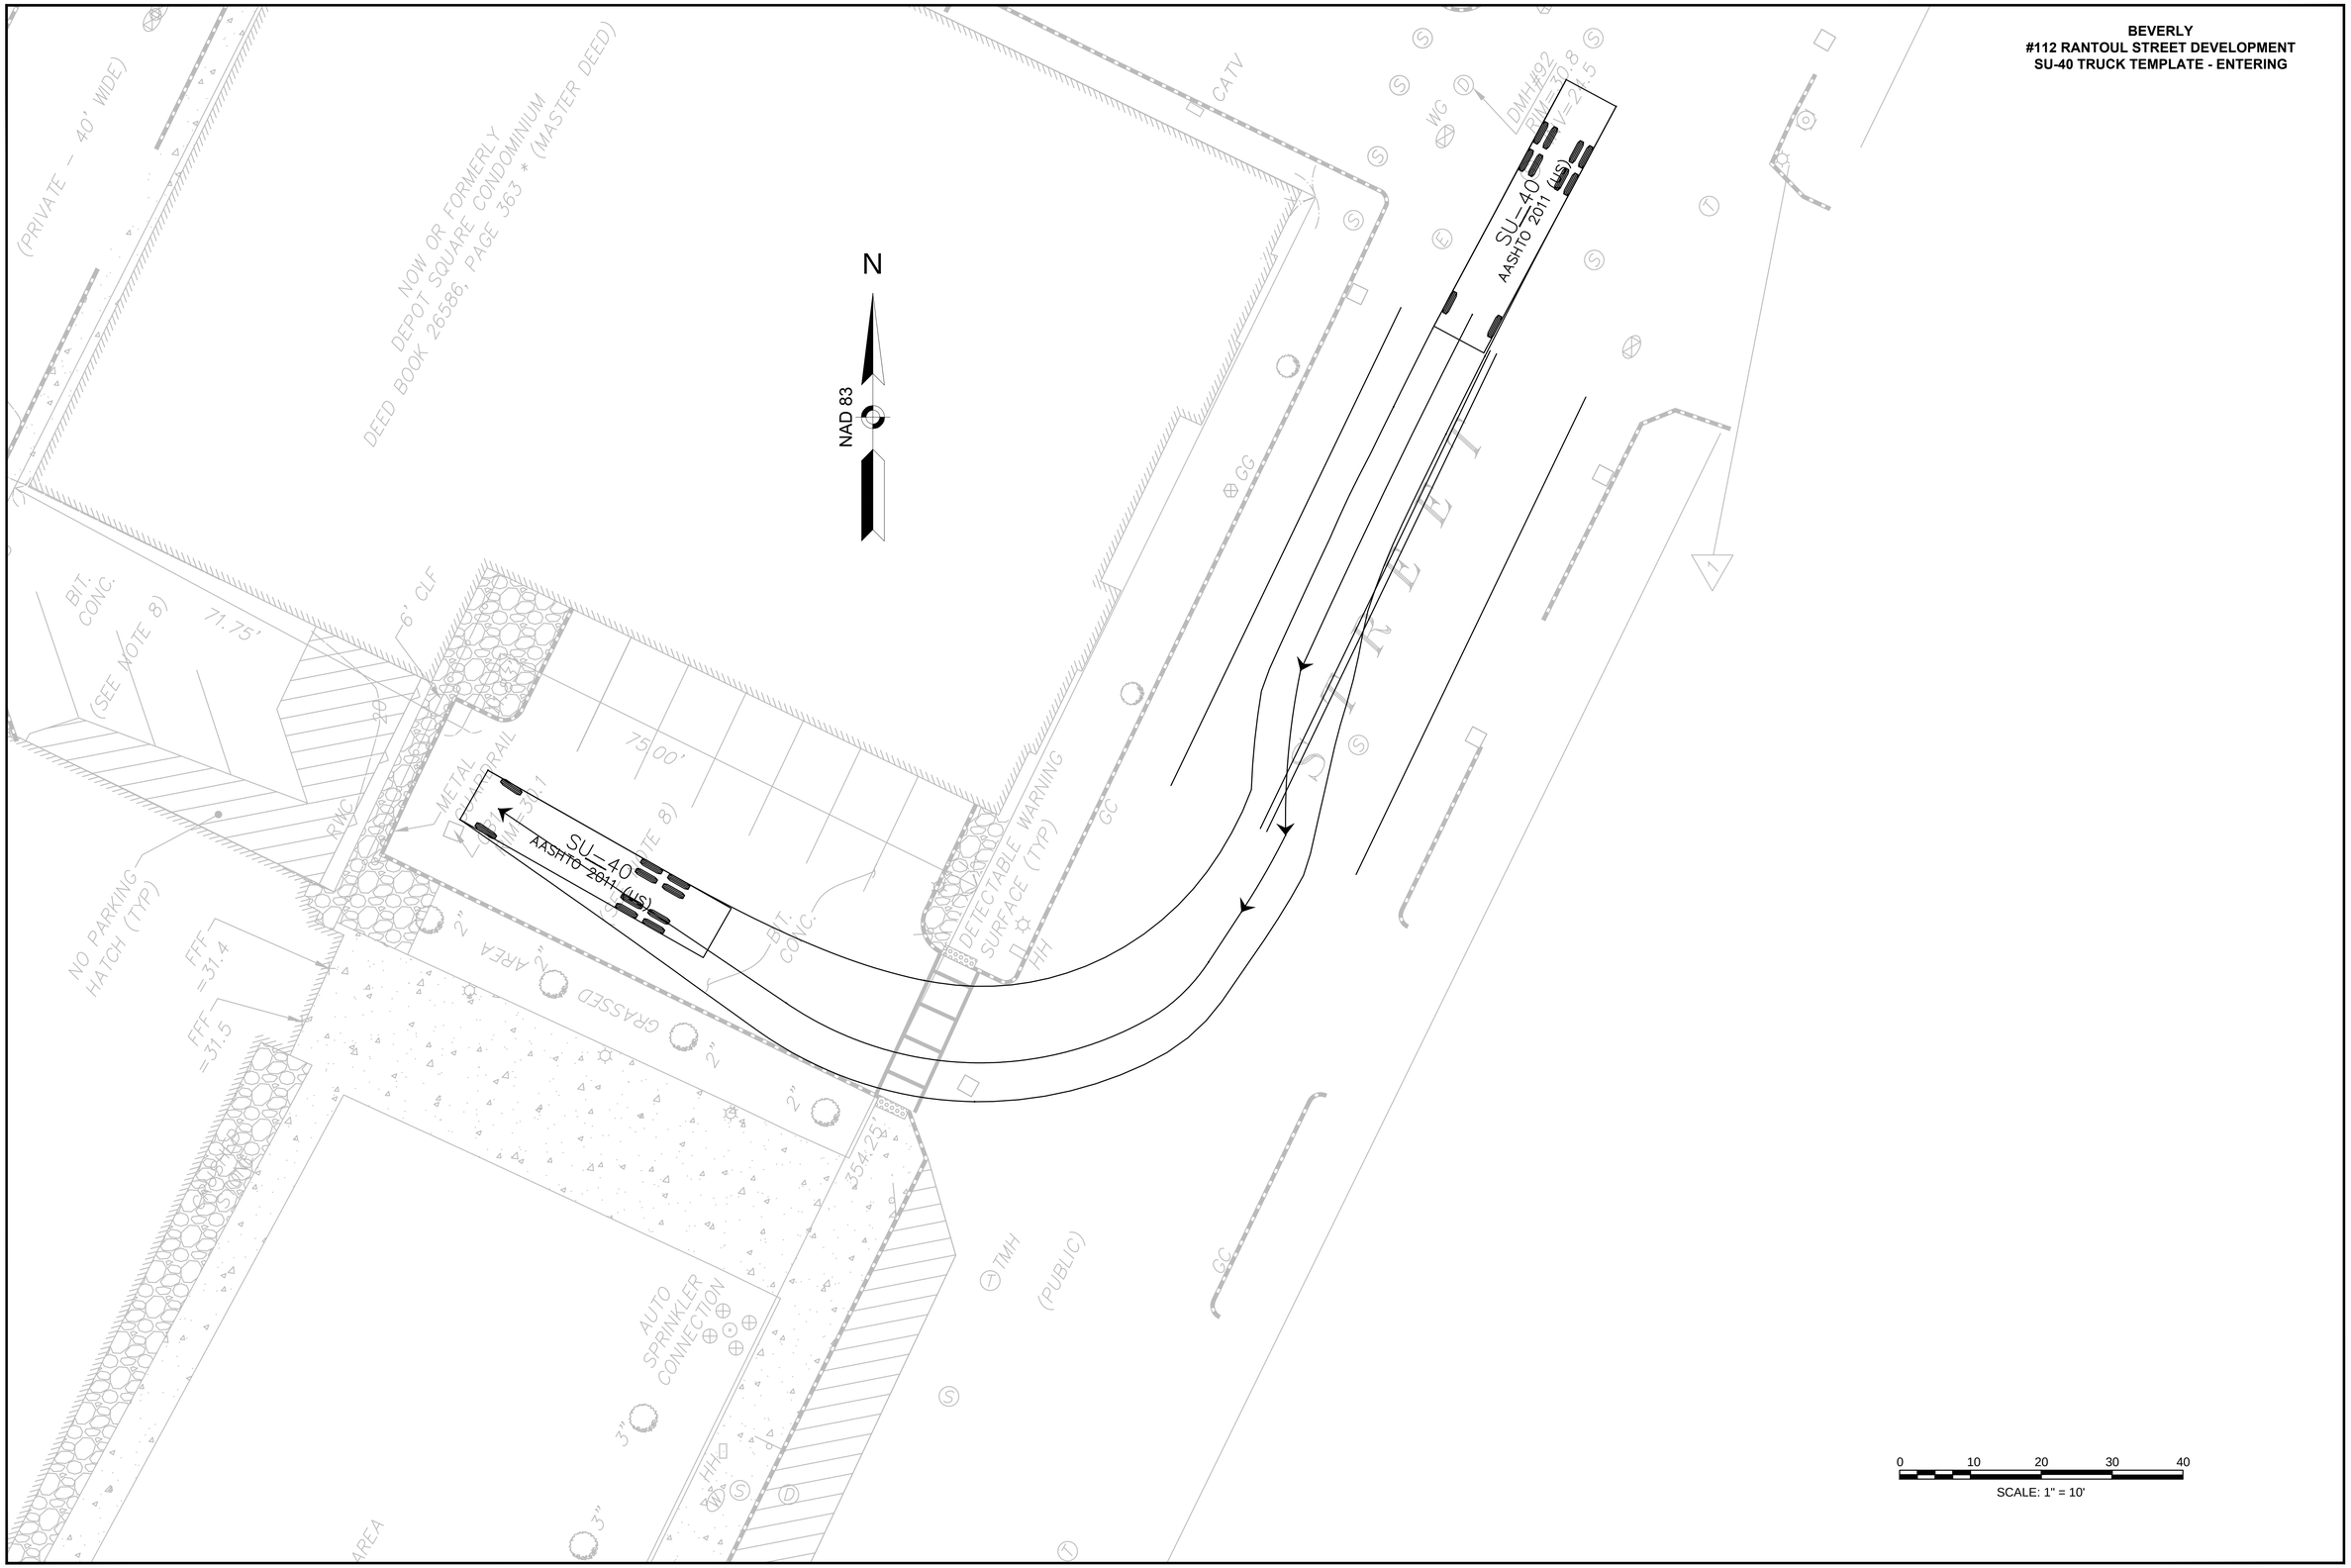

T0664_TRUCK TURN.DWG Plotted on 10/19/2016 10:23 AM

BEVERLY
#112 RANTOUL STREET DEVELOPMENT
SU-40 TRUCK TEMPLATE - EXITING

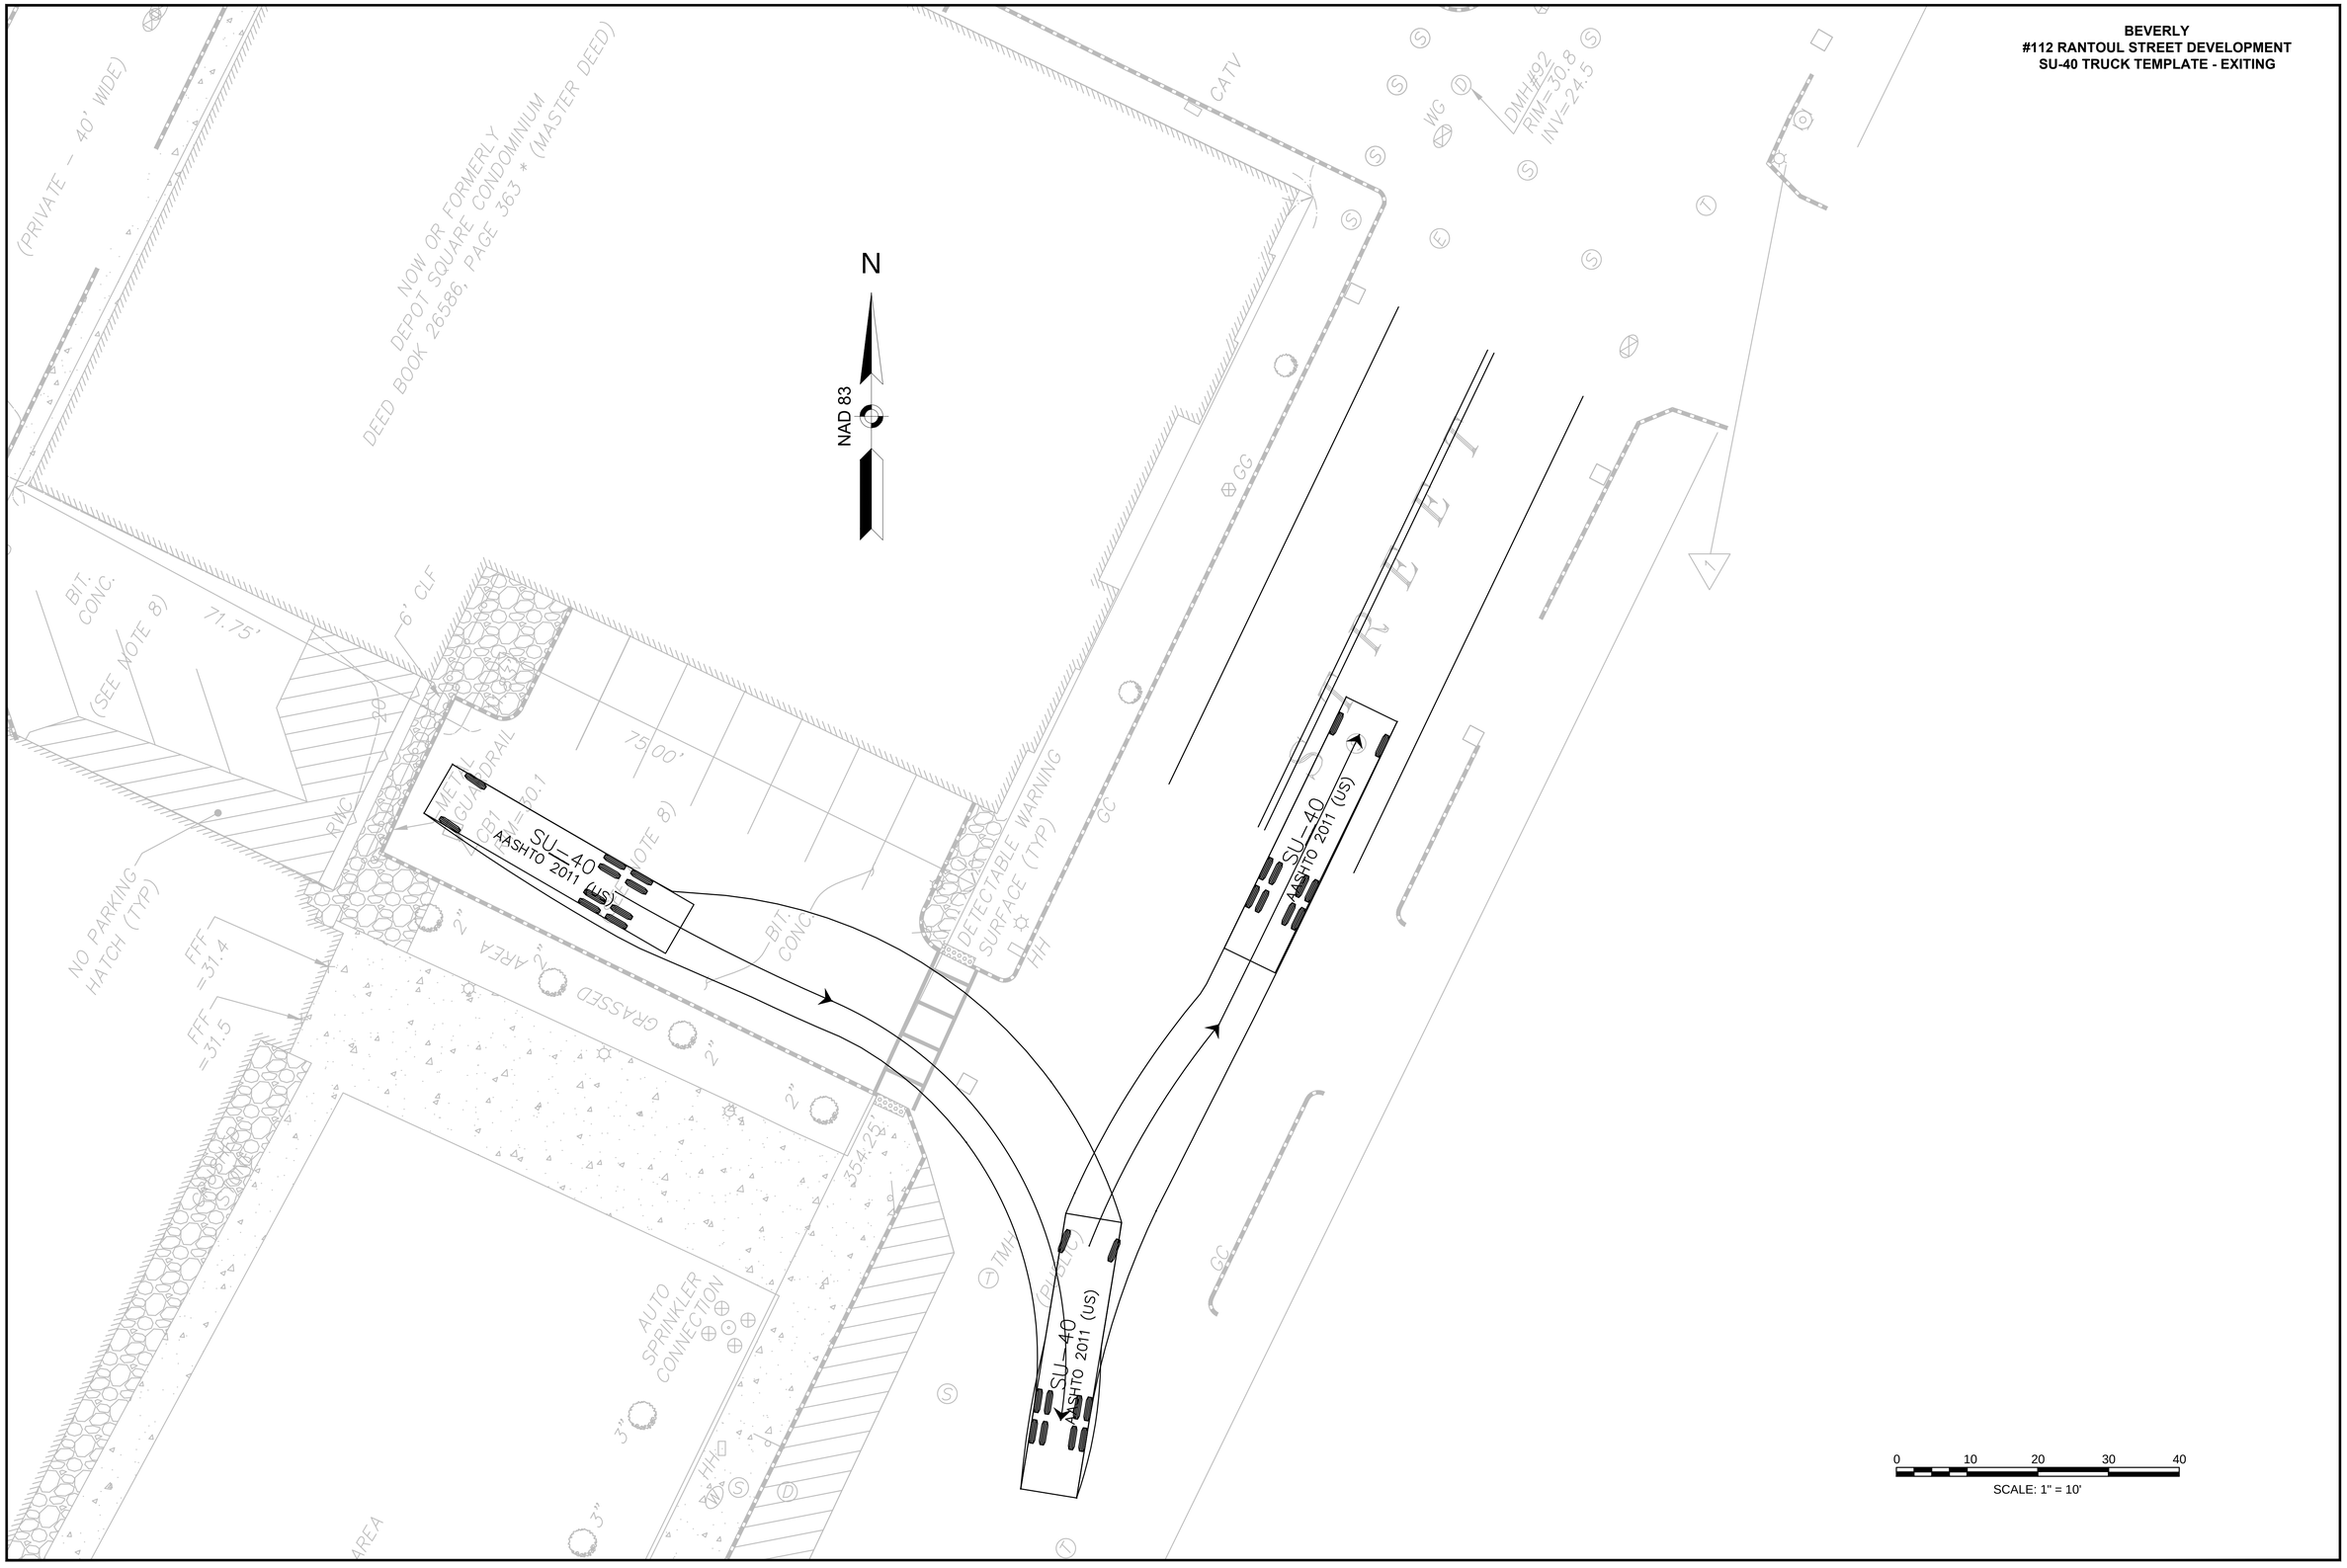

T0664_TRUCK TURN.DWG Plotted on 10/19/2016 10:23 AM