# Beverly Sanitary Sewer System
Subsystem W

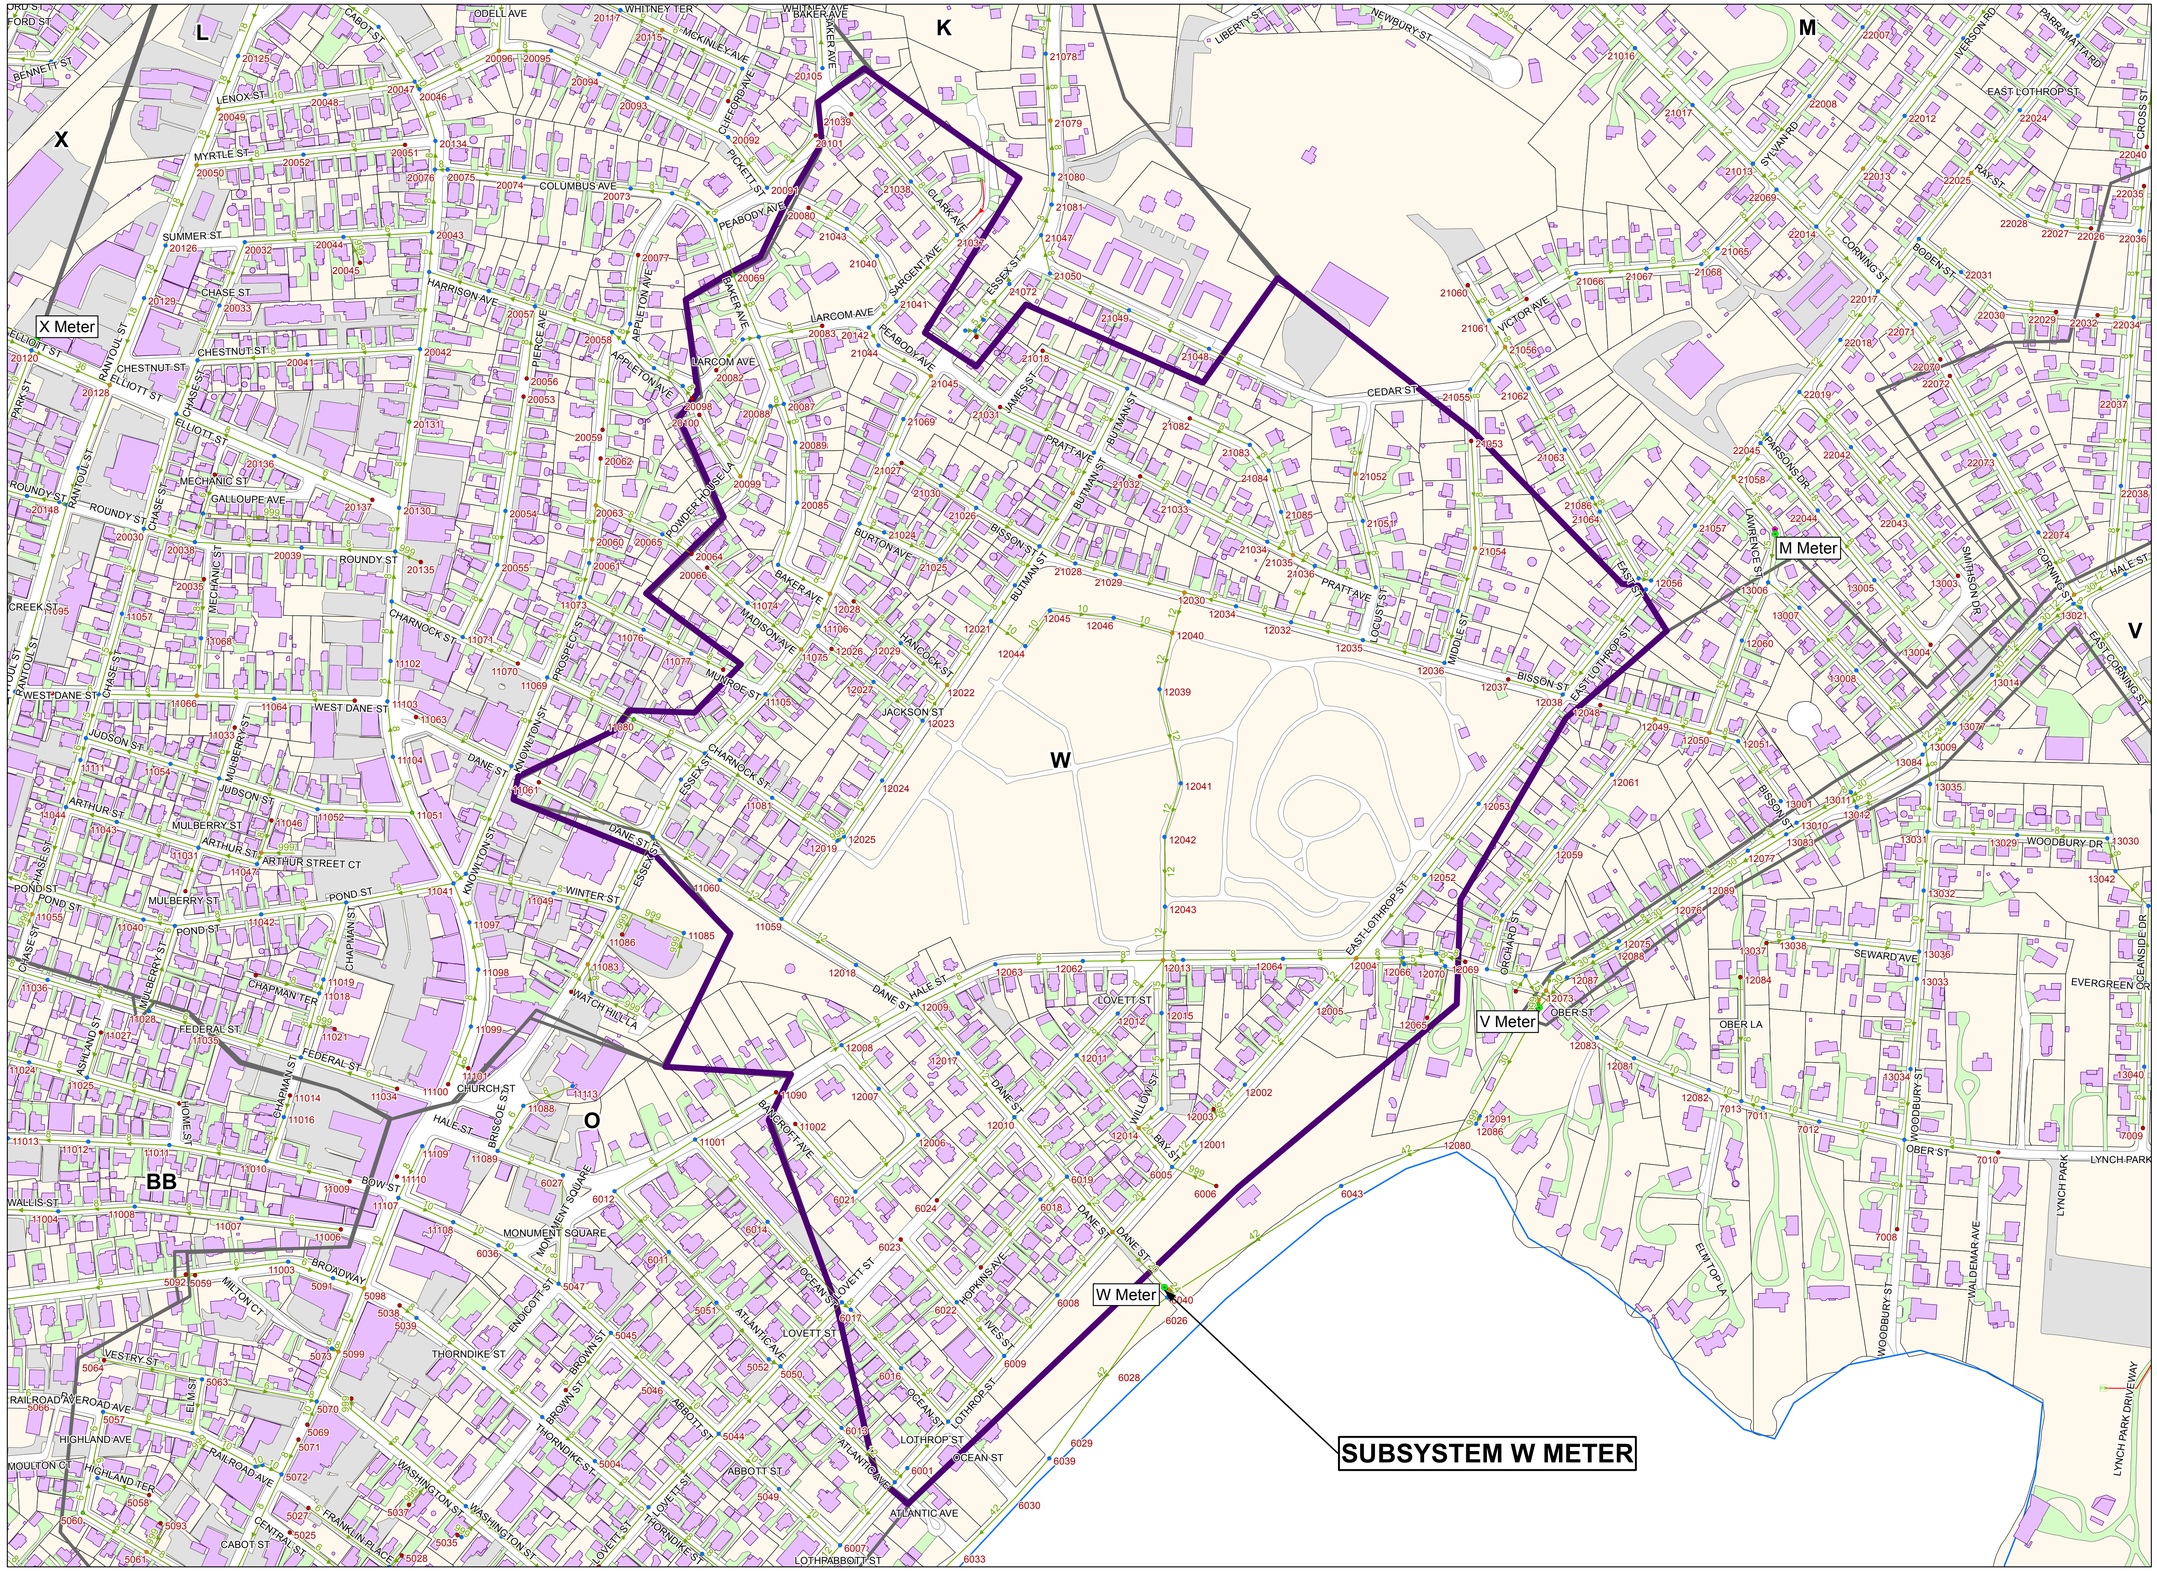


## Annotation Legend

10000 Manhole ID

8 Pipe Diameter (in)

## Legend

- 2017 Meters
- 2016 Meters
- LiftStation
- PumpStation
- Dead End Manhole
- Drop Manhole
- Manhole
- Summit Manhole
- Gravity Main
- Private Sewer
- SESD Main
- Force Main
- Subsystem W
- Adjacent Subsystem
- City Border

Dewberry