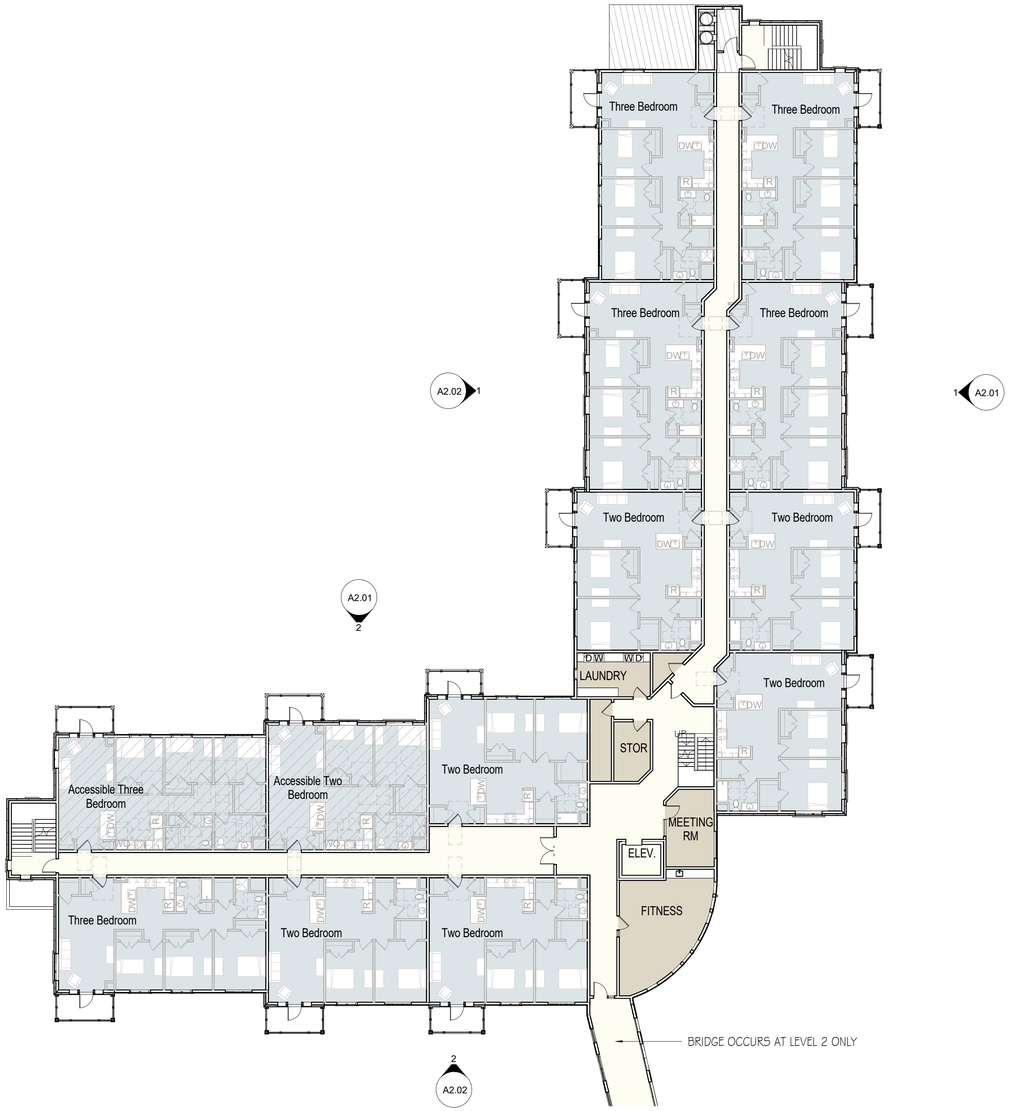

2 BUILDING A - SECOND AND THIRD FLOOR LEVELS
1/16" = 1'-0"

1 BUILDING A - FIRST FLOOR LEVEL
1/16" = 1'-0"

BUILDING A SQUARE FOOTAGE	
	SQUARE FOOTAGE
FIRST FLOOR	19,000 SF
SECOND FLOOR	18,800 SF
THIRD FLOOR	18,800 SF
TOTAL BUILDING SQUARE FOOTAGE	56,600 SF

BUILDING A UNIT MATRIX			
	TWO BEDROOM UNITS	THREE BEDROOM UNITS	TOTAL UNITS
FIRST FLOOR	6	6	12
SECOND FLOOR	7	6	13
THIRD FLOOR	7	6	13
TOTAL	20	18	38

Color Legend

- CIRCULATION
- COMMON SPACES
- MAINTENANCE
- OFFICE
- UNITS

Revisions

Issue	Date & Issue Description	Check	By
	PLANNING BOARD SUBMISSION	September 17, 2018	

© Siemasko + Verbridge, Inc.

BUILDING A PLANS

Scale: As indicated
Drawn by: Author
Date: September 17, 2018
Checked by: Checker
Project #: 11.6122.007

Architecture
Interior Design
Decorating
Landscape Design
t 978.927.3745
f 978.927.6365
www.svdesign.com

Proposed New Construction
HCP Anchor Point
108 Sohier Road Beverly, MA 01915

Siemasko + Verbridge
126 Dodge Street Beverly, Massachusetts 01915

BUILDING A PLANS

A1.01

C:\Users\fjoreta\Documents\HCP_ Sohier and Tozer_R2017_fjoreta.rvt

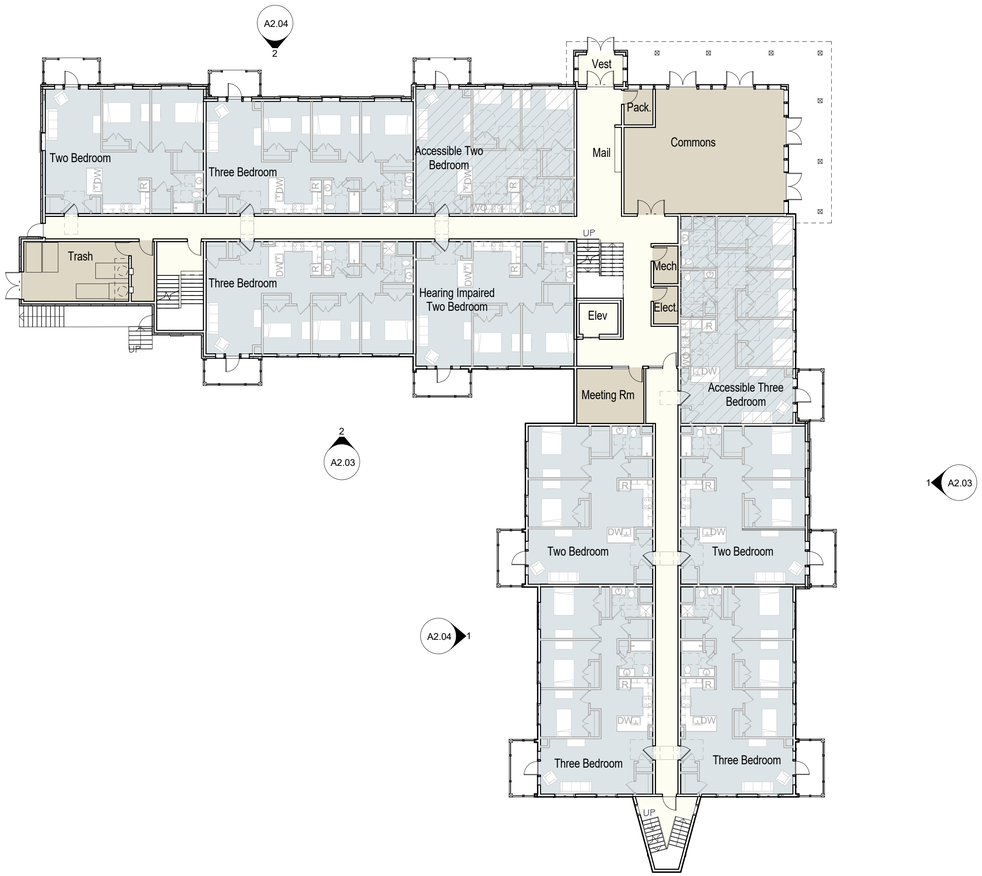

2 BUILDING B - FIRST FLOOR LEVEL
1/16" = 1'-0"

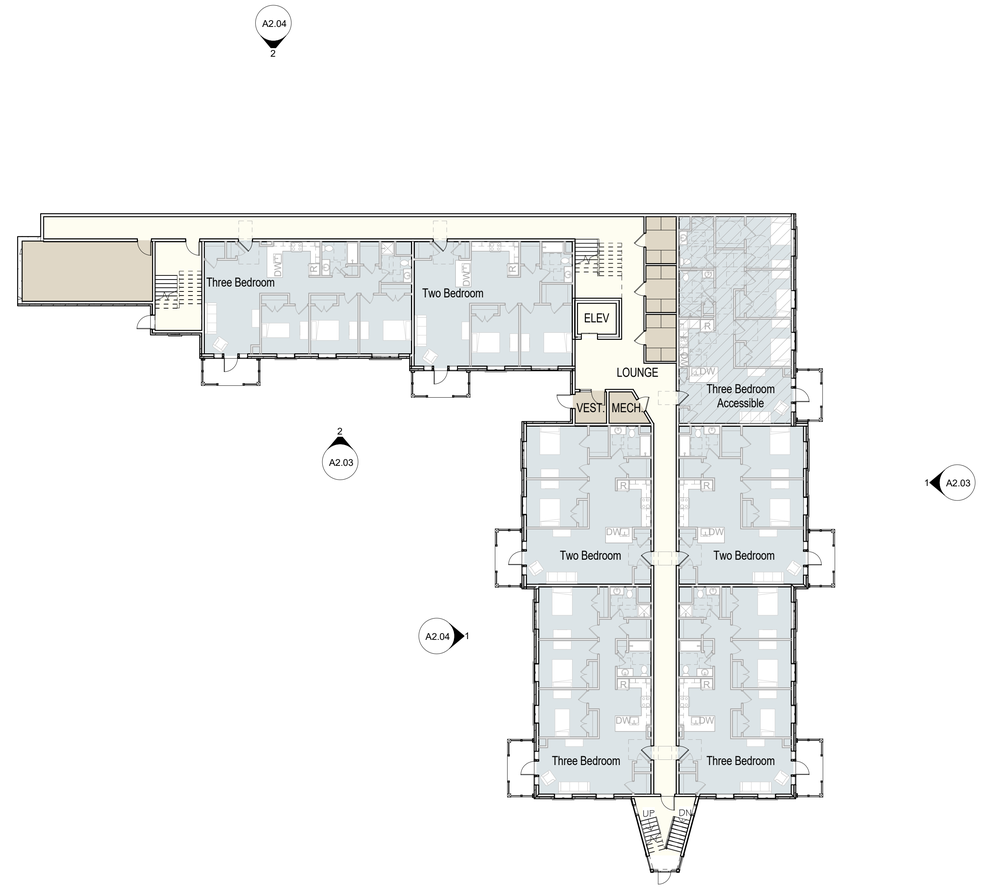

1 BUILDING B - GARDEN LEVEL
1/16" = 1'-0"

BUILDING B SQUARE FOOTAGE	
	SQUARE FOOTAGE
GARDEN FLOOR	11,200 SF
FIRST FLOOR	15,700 SF
SECOND FLOOR	15,500 SF
THIRD FLOOR	15,500 SF
TOTAL BUILDING SQUARE FOOTAGE	57,900 SF

BUILDING B UNIT MATRIX			
	TWO BEDROOM UNITS	THREE BEDROOM UNITS	TOTAL UNITS
GARDEN FLOOR	3	4	7
FIRST FLOOR	5	5	10
SECOND FLOOR	6	5	11
THIRD FLOOR	6	3	9
TOTAL	20	17	37

Color Legend

- CIRCULATION
- COMMON SPACES
- MAINTENANCE
- OFFICE
- UNITS

Revisions

Issue	Date & Issue Description	Check	By
1	1		

PLANNING BOARD SUBMISSION September 17, 2018

© Siemasko + Verbridge, Inc.

BUILDING B PLANS

Scale: As indicated
Drawn by: Author
Checked by: Checker
Date: September 17, 2018
Project #: 11.6122.007

Architecture
Interior Design
Decorating
Landscape Design
t 978.927.3745 f 978.927.6365
www.svdesign.com

Proposed New Construction
HCP Anchor Point
108 Sohier Road Beverly, MA 01915

Siemasko + Verbridge
126 Dodge Street Beverly, Massachusetts 01915

BUILDING B PLANS

A1.02

C:\Users\fjoreta\Documents\HCP_ Sohier and Tozer_R2017_fjoreta.rvt

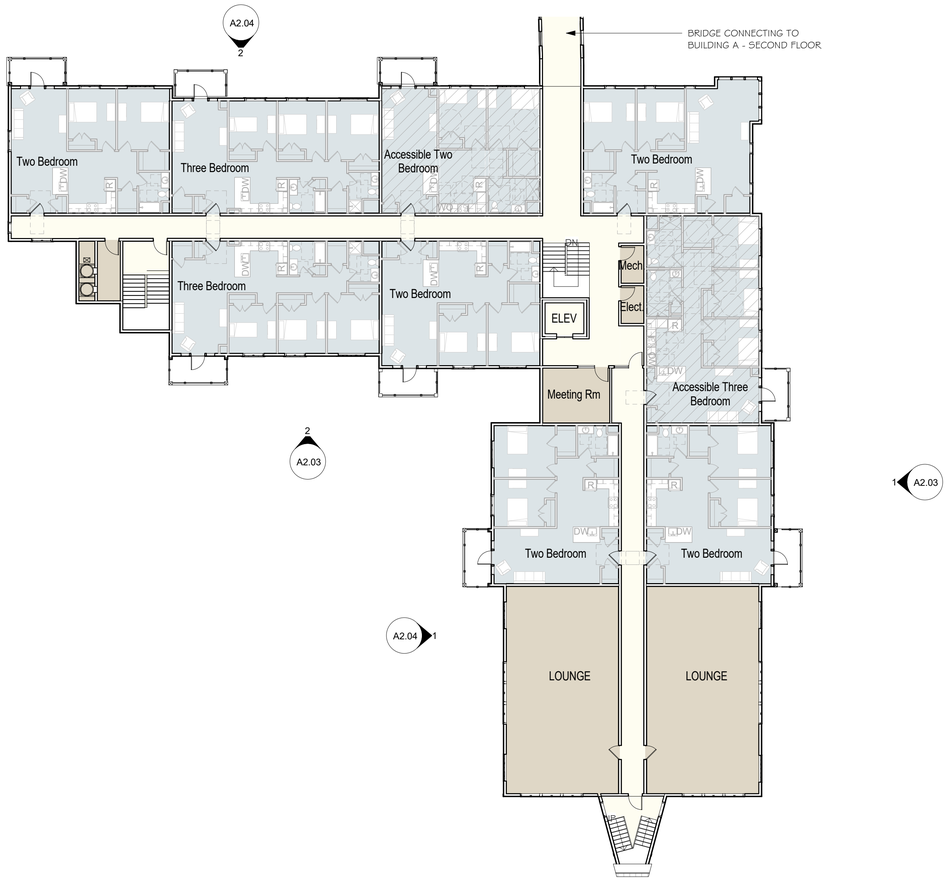

2 BUILDING B - THIRD FLOOR LEVEL
1/16" = 1'-0"

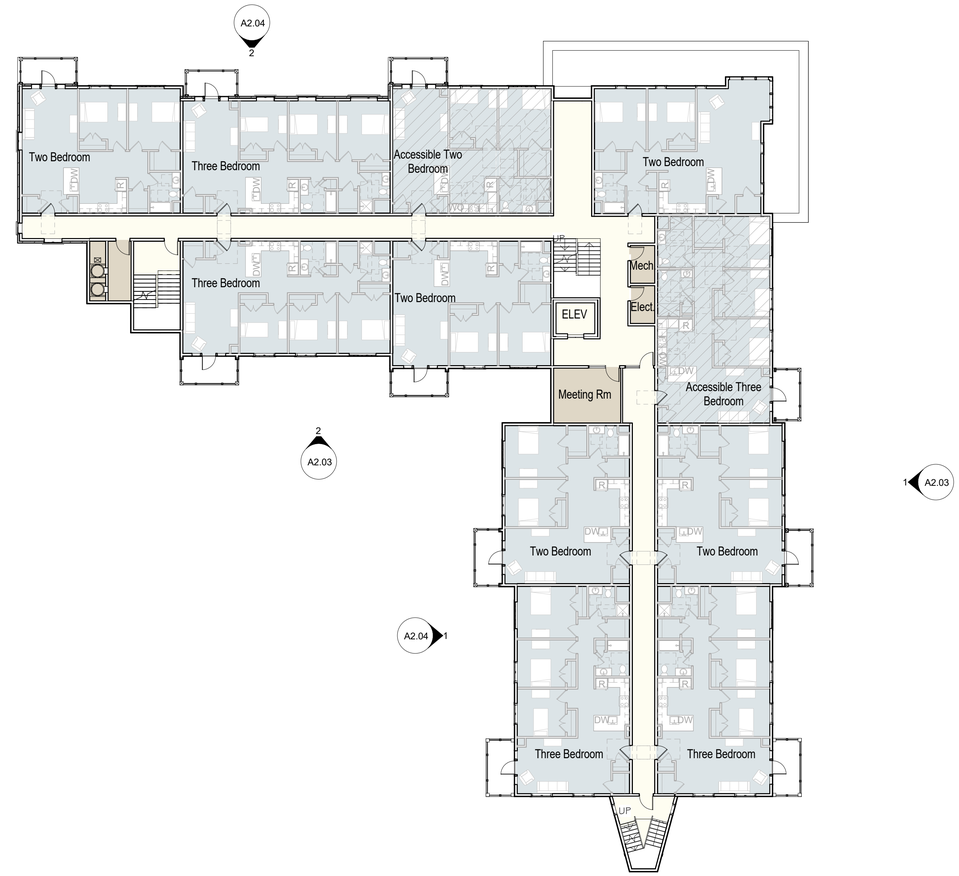

1 BUILDING B - SECOND FLOOR LEVEL
1/16" = 1'-0"

Color Legend

- CIRCULATION
- COMMON SPACES
- MAINTENANCE
- OFFICE
- UNITS

Revisions

Issue	Date & Issue Description	Check	By
△	PLANNING BOARD SUBMISSION September 17, 2018		

© Siemasko + Verbridge, Inc.

BUILDING B PLANS

Scale: 1/16" = 1'-0"
Drawn by: Author
Checked by: Checker
Date: September 17, 2018
Project #: 11.6172.007

HCP Anchor Point
108 Sohier Road Beverly, MA 01915

Siemasko + Verbridge
126 Dodge Street Beverly, Massachusetts 01915
www.svdesign.com

Architecture
Interior Design
Decorating
Landscape Design
t 978.927.3745 f 978.927.6365

BUILDING B PLANS

A1.03

C:\Users\fjoreta\Documents\HCP_ Sohier and Tozer_R2017_fjoreta.rvt

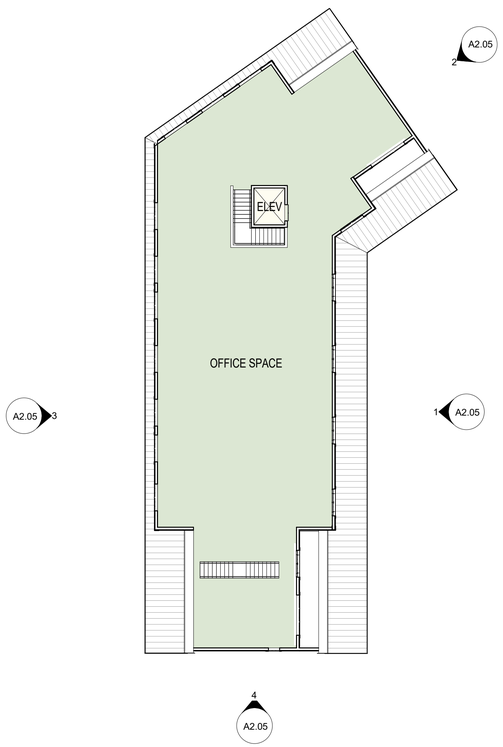

2 COMMUNITY BUILDING- SECOND FLOOR LEVEL
1/16" = 1'-0"

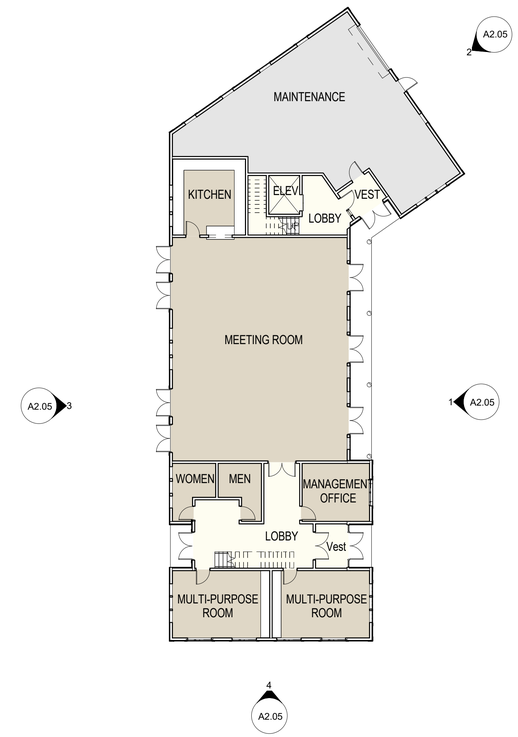

1 COMMUNITY BUILDING- FIRST FLOOR LEVEL
1/16" = 1'-0"

COMMUNITY BUILDING SQUARE FOOTAGE

	SQUARE FOOTAGE
FIRST FLOOR	5,900 SF
SECOND FLOOR	5,000 SF
TOTAL BUILDING SQUARE FOOTAGE	10,900 SF

Color Legend

- CIRCULATION
- COMMON SPACES
- MAINTENANCE
- OFFICE
- UNITS

C:\Users\fjoreta\Documents\HCP_ Sohier and Tozer_R2017_fjoreta.rvt

Revisions

	Issue	Date & Issue Description	Check	By
1	1	PLANNING BOARD SUBMISSION September 17, 2018		

© Siemasko + Verbridge, Inc.

COMMUNITY BUILDING PLANS

Scale: As indicated
Drawn by: Author
Checked by: Checker
Date: September 17, 2018
Project #: 11.0172.007

Architecture
Interior Design
Decorating
Landscape Design
t 978.927.3745 f 978.927.6365
www.svdesign.com

Proposed New Construction
HCP Anchor Point
108 Sohier Road Beverly, MA 01915

Siemasko + Verbridge

126 Dodge Street Beverly, Massachusetts 01915

COMMUNITY BUILDING PLANS

A1.04