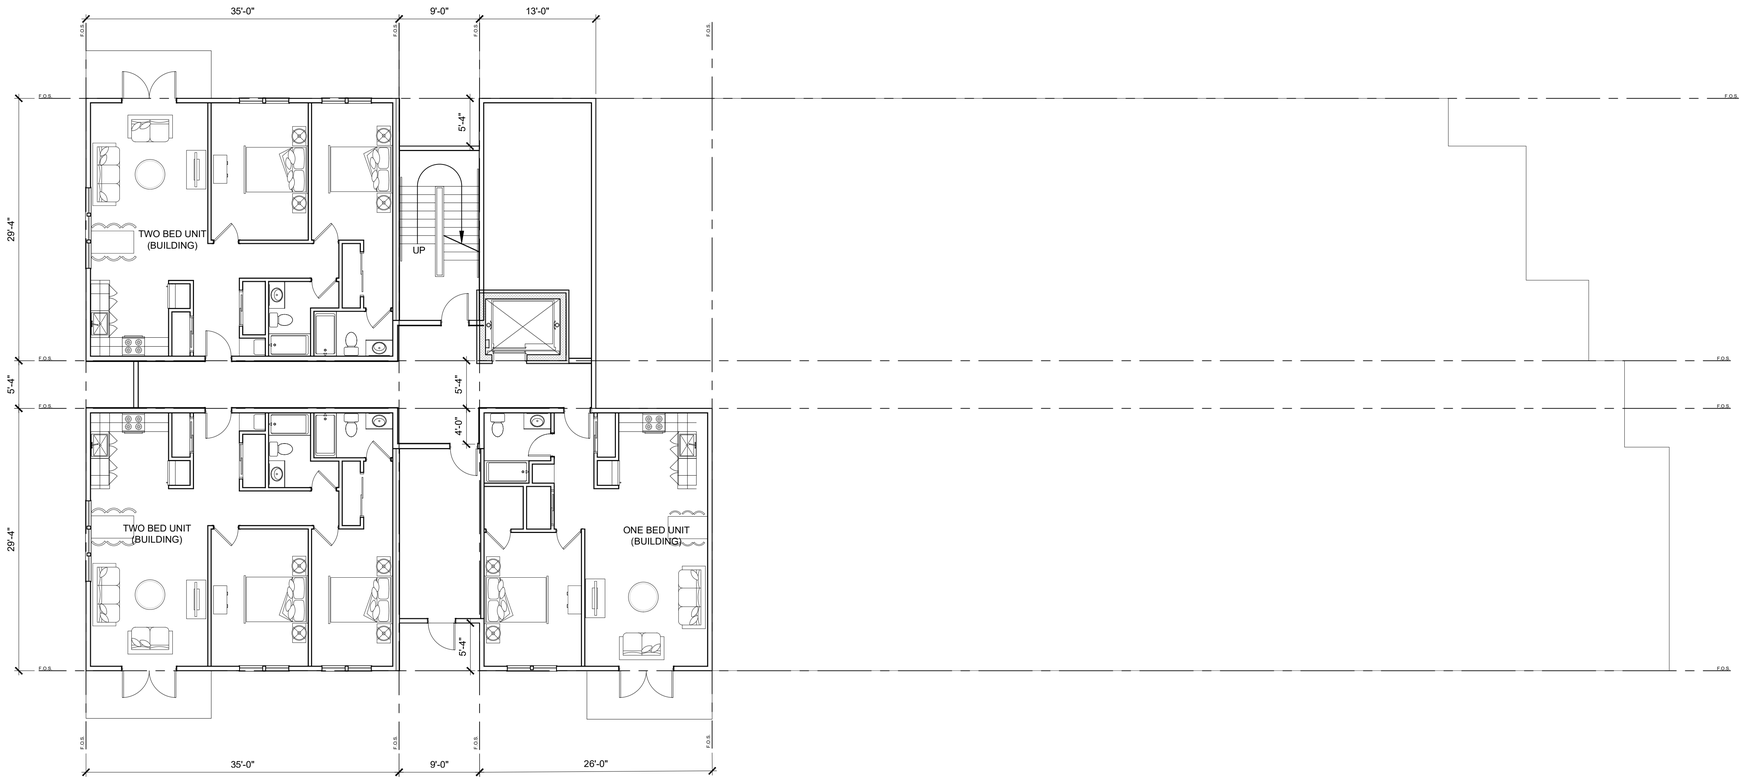

1 BUILDING A LOWER LEVEL FLOOR PLAN

Scale = 1/8"=1'-0"

BUILDING A

Revisions

#	Date:
-	-
-	-
-	-
-	-
-	-

DMS design, llc
Architecture & Interior Design
100 Cummings Center, Suite 339C
Beverly, MA 01915
Phone: 978-965-3470
Fax: 866-513-5573

Congress Street Apartments
Beverly, MA

Building A Lower Level Floor Plan

Scale: As Noted
Date: 1-30-2019
Drawn By: DMS Team

A1.00

C:\Users\Lisbeth Guerrero\Dropbox (DMS Design, LLC)\Procopio-Congress Street, Beverly, MA\03 - Schematic Design\Building-A.dwg
1/31/2019

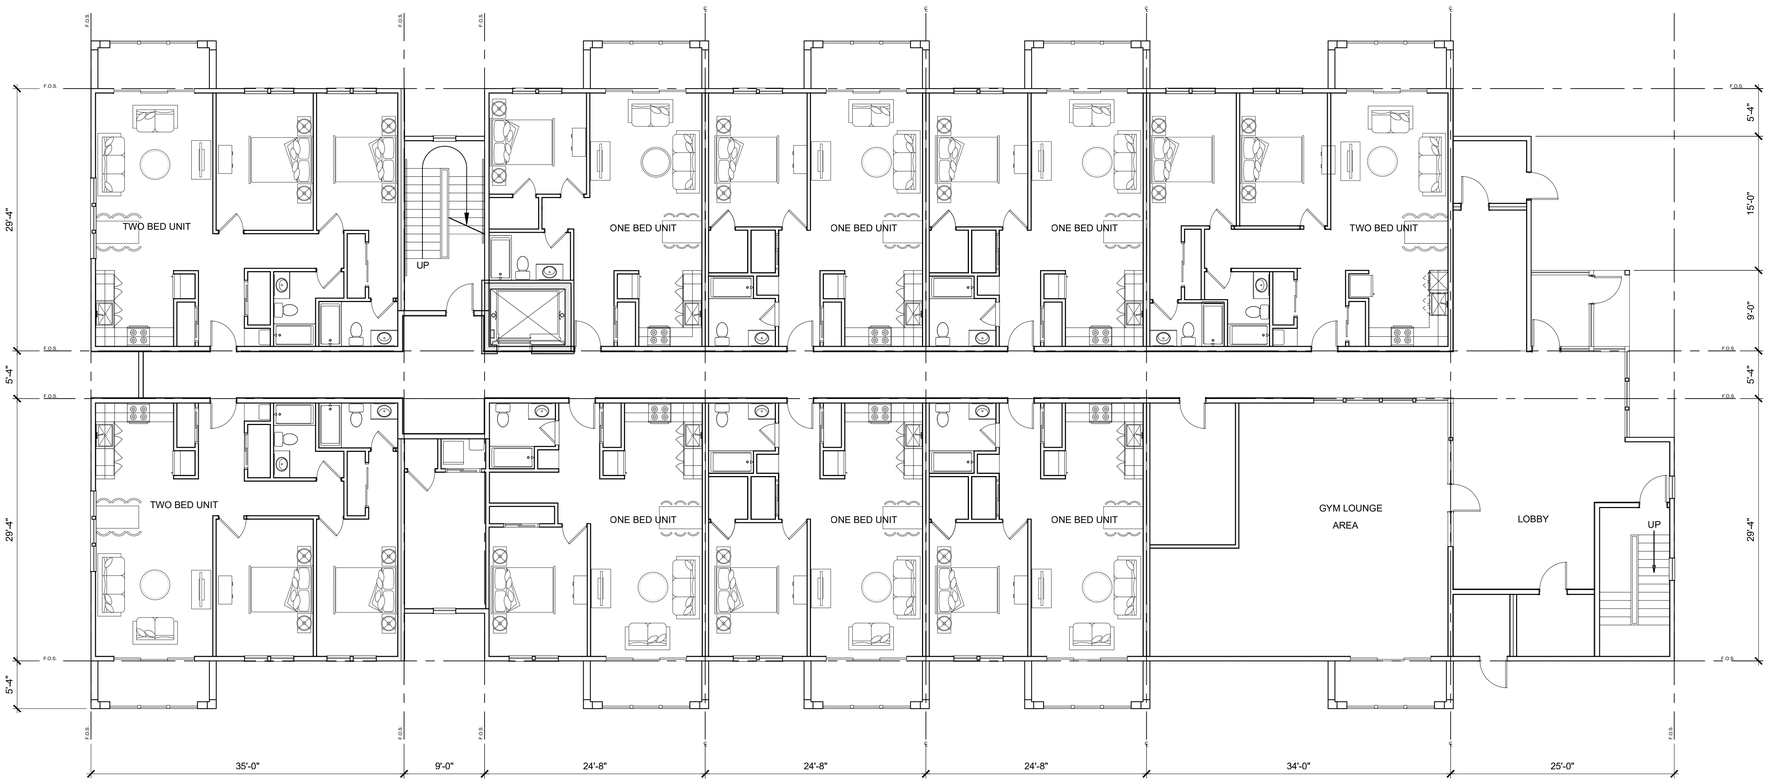

1 BUILDING A FIRST FLOOR PLAN

Scale = 1/8"=1'-0"

BUILDING A

Revisions

#	Date:
-	-
-	-
-	-
-	-
-	-

DMS design, llc
Architecture & Interior Design
100 Cummings Center, Suite 339C
Beverly, MA 01915
Phone: 978-965-3470
Fax: 866-513-5573

Congress Street Apartments
Beverly, MA

Building A First Floor Plan

Scale: As Noted
Date: 1-30-2019
Drawn By: DMS Team

A1.01

C:\Users\Lisbeth Guerrero\Dropbox (DMS Design, LLC)\Procopio-Congress Street, Beverly, MA\03 - Schematic Design\Building-A.dwg
1/31/2019

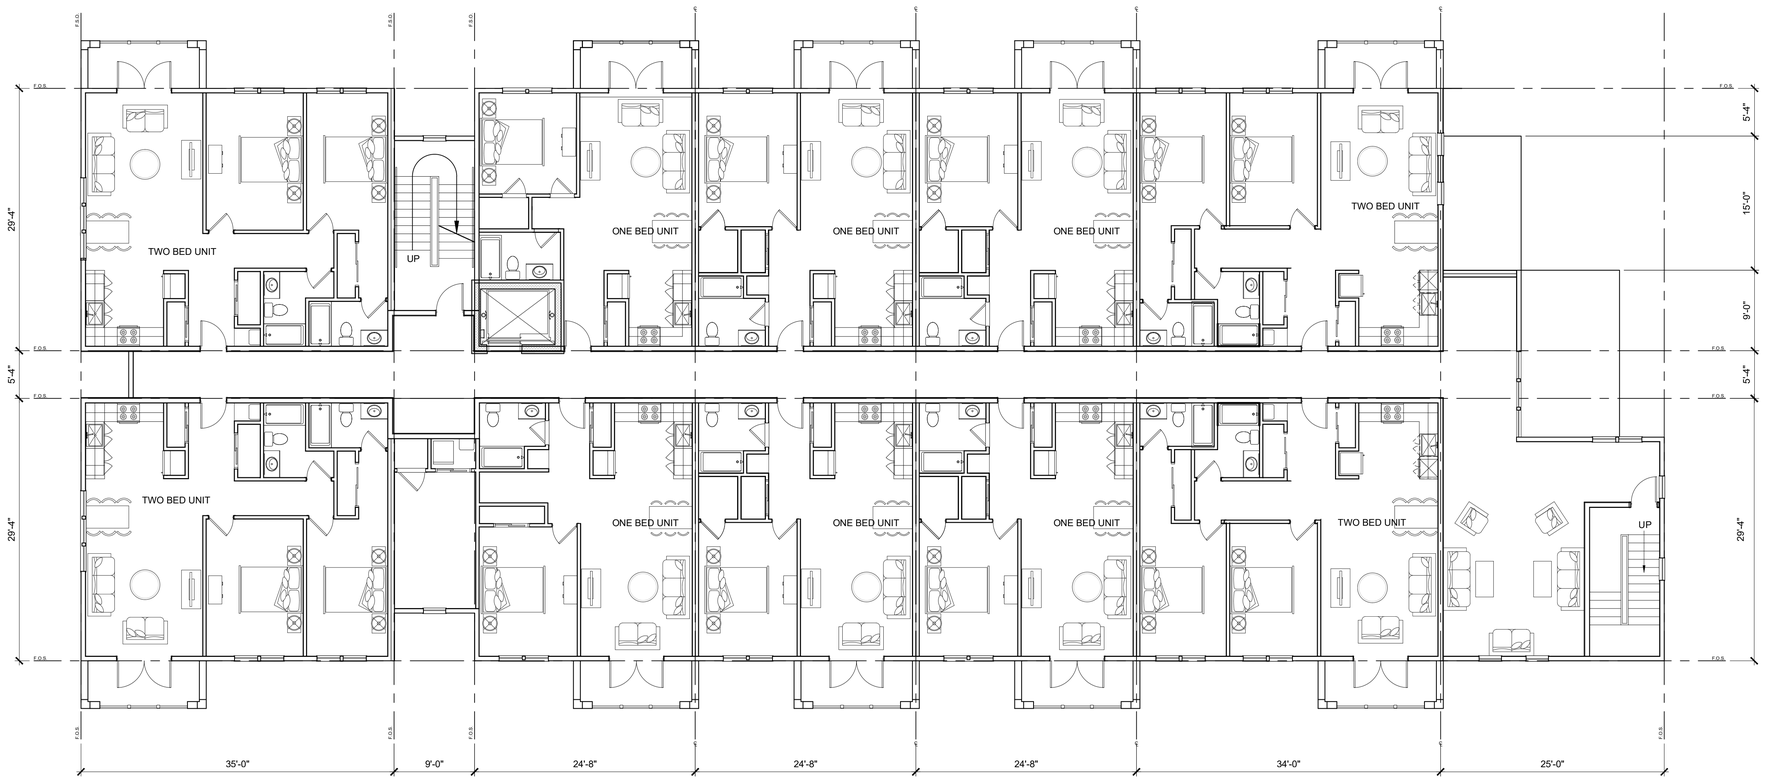

1 BUILDING A SECOND AND THIRD FLOOR PLANS

Scale = 1/8"=1'-0"

BUILDING A

Revisions

#	Date:
-	-
-	-
-	-
-	-
-	-

DMS design, llc
Architecture & Interior Design
100 Cummings Center, Suite 339C
Beverly, MA 01915
Phone: 978-965-3470
Fax: 866-513-5573

Congress Street Apartments
Beverly, MA

Building A Second and Third Floor Plans

Scale: As Noted
Date: 1-30-2019
Drawn By: DMS Team

A1.02

C:\Users\Lisbeth Guerrero\Dropbox (DMS Design, LLC)\Procopio-Congress Street, Beverly, MA\03 - Schematic Design\Building-A.dwg
1/31/2019

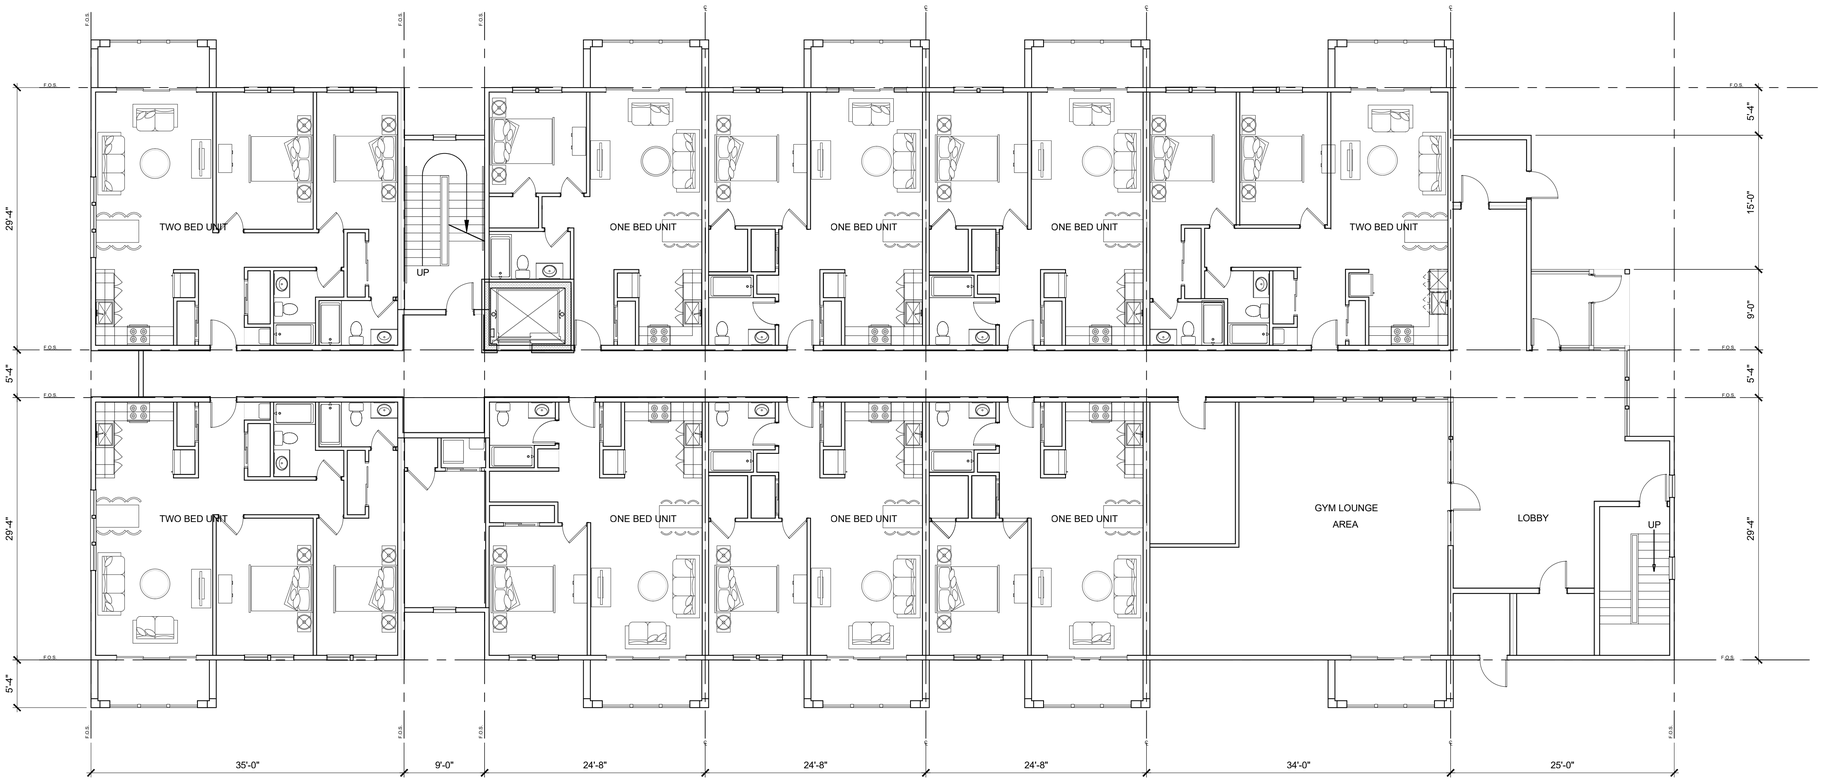

1 BUILDING B FIRST FLOOR PLAN

Scale = 1/8"=1'-0"

BUILDING B

Revisions

#	Date:
-	-
-	-
-	-
-	-
-	-

DMS design, llc
Architecture & Interior Design
100 Cummings Center, Suite 339C
Beverly, MA 01915
Phone: 978-965-3470
Fax: 866-513-5573

Congress Street Apartments
Beverly, MA

Building B
First Floor Plan

Scale:Scale
Date: 1-30-2019
Drawn By:DMS Team

A1.03

C:\Users\Lisbeth Guerrero\Dropbox (DMS Design, LLC)\Procopio-Congress Street, Beverly, MA\03 - Schematic Design\Building-B.dwg
1/31/2019

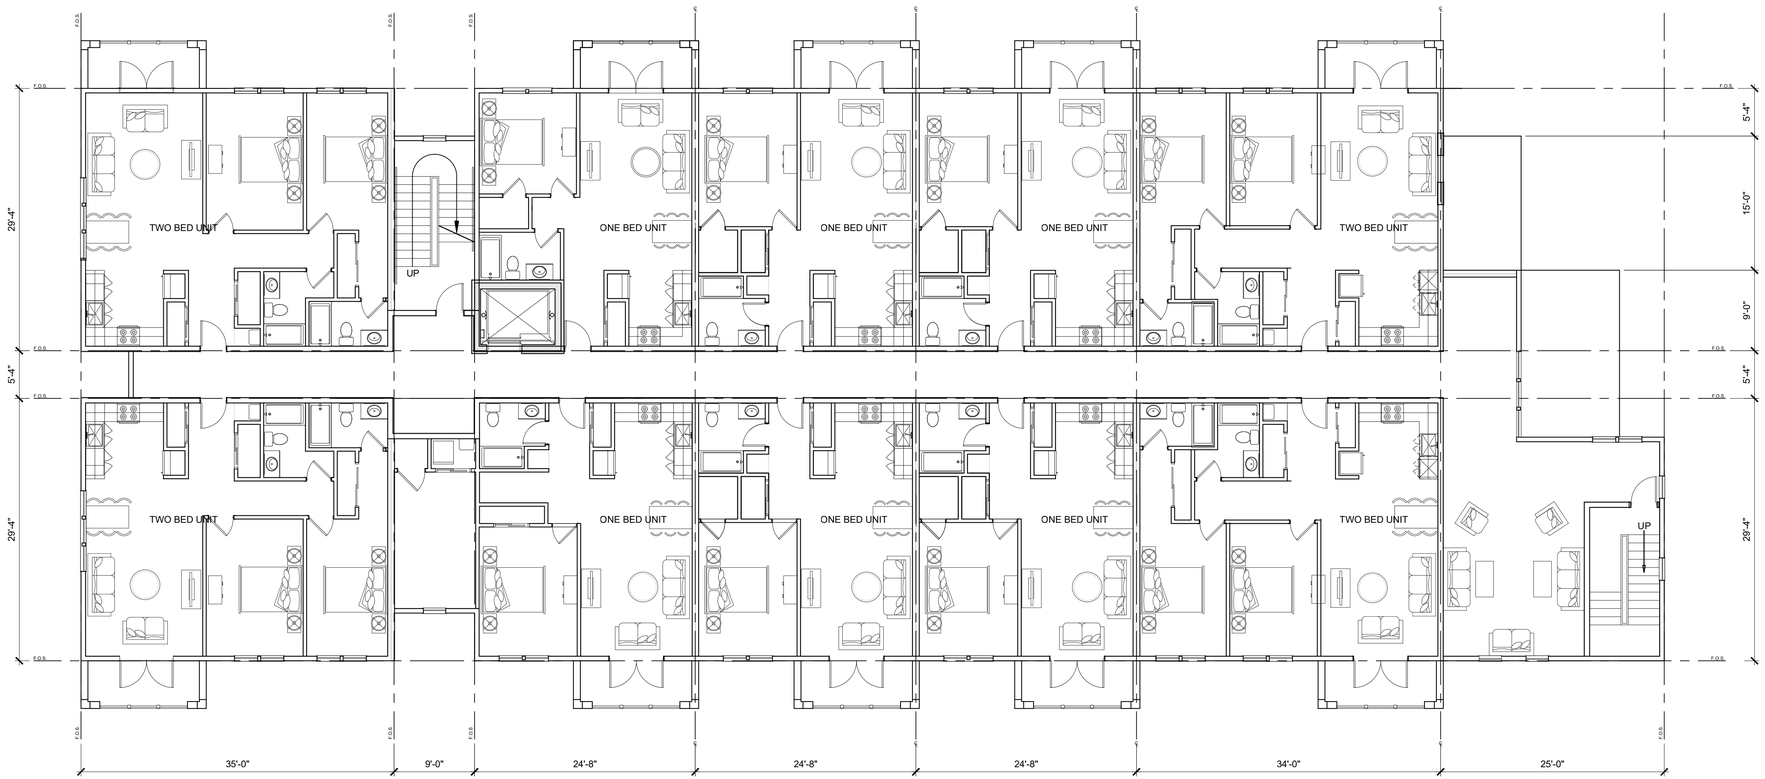

1 BUILDING B SECOND AND THIRD FLOOR PLANS

Scale = 1/8"=1'-0"

BUILDING B

Revisions

#	Date:
-	-
-	-
-	-
-	-
-	-

DMS design, llc
Architecture & Interior Design
100 Cummings Center, Suite 339C
Beverly, MA 01915
Phone: 978-965-3470
Fax: 866-513-5573

Congress Street Apartments
Beverly, MA

Building B Second and Third Floor Plans

Scale: As Noted
Date: 1-30-2019
Drawn By: DMS Team

A1.04

C:\Users\Lisbeth Guerrero\Dropbox (DMS Design, LLC)\Procopio-Congress Street, Beverly, MA\03 - Schematic Design\Building-B.dwg
1/31/2019

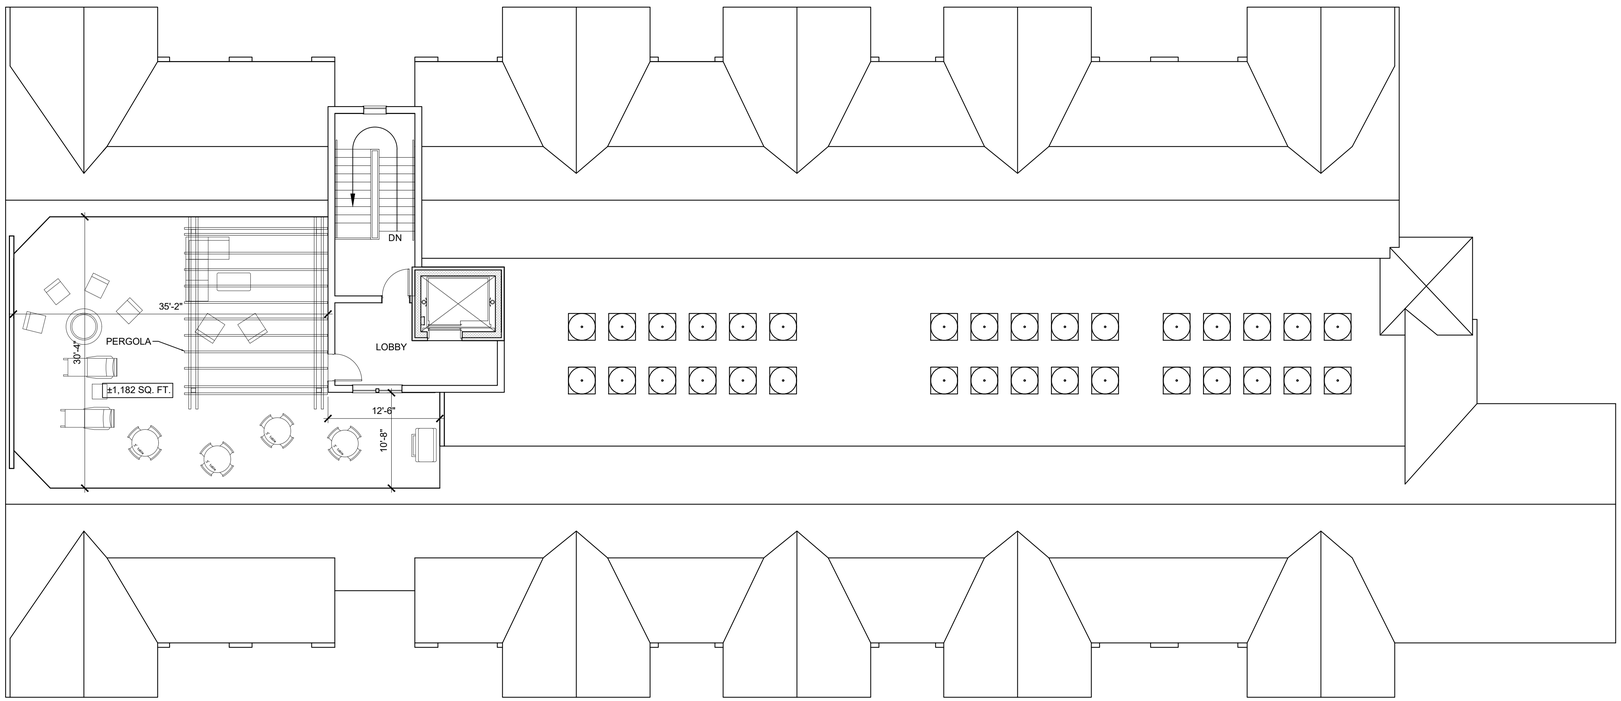

1 BUILDING A AND B ROOF PLAN

Scale = 1/8"=1'-0"

BUILDING A AND B

Revisions

#	Date:
-	-
-	-
-	-
-	-
-	-

DMS design, llc
Architecture & Interior Design
100 Cummings Center, Suite 339C
Beverly, MA 01915
Phone: 978-965-3470
Fax: 866-513-5373

Congress Street Apartments
Beverly, MA

Building A and B Roof Plan

Scale: As Noted
Date: 1-30-2019
Drawn By: DMS Team

A1.05

1 WEST ELEVATION

Scale = 1/8"=1'-0"

2 SOUTH ELEVATION

Scale = 1/8"=1'-0"

BUILDING A

Revisions

#	Date:
-	-
-	-
-	-
-	-
-	-

DMS design, llc
Architecture & Interior Design
100 Cummings Center, Suite 339C
Beverly, MA 01915
Phone: 978-965-3470
Fax: 866-513-3573

Congress Street Apartments
Beverly, MA

Building A Elevations

Scale: As Noted
Date: 1-30-2019
Drawn By: DMS Team

A2.00

C:\Users\Lisbeth Guerrero\Dropbox (DMS Design, LLC)\Procopio-Congress Street, Beverly, MA\03 - Schematic Design\Building-A.dwg
1/31/2019

1 EAST ELEVATION

Scale = 1/8"=1'-0"

2 NORTH ELEVATION

Scale = 1/8"=1'-0"

BUILDING A

Revisions

#	Date:
-	-
-	-
-	-
-	-
-	-

DMS design, llc
Architecture & Interior Design
100 Cummings Center, Suite 339C
Beverly, MA 01915
Phone: 978-965-3470
Fax: 866-513-5573

Congress Street Apartments
Beverly, MA

Building A Elevations

Scale: As Noted
Date: 1-30-2019
Drawn By: DMS Team

A2.01

C:\Users\Lisbeth Guerrero\Dropbox (DMS Design, LLC)\Procopio-Congress Street, Beverly, MA\03 - Schematic Design\Building-A.dwg
1/31/2019

1 WEST ELEVATION

Scale = 1/8"=1'-0"

2 SOUTH ELEVATION

Scale = 1/8"=1'-0"

BUILDING B

Revisions

#	Date:
-	-
-	-
-	-
-	-
-	-

DMS design, llc
Architecture & Interior Design
100 Cummings Center, Suite 339C
Beverly, MA 01915
Phone: 978-965-3470
Fax: 866-533-3573

Congress Street Apartments
Beverly, MA

Building B Elevations

Scale: As Noted
Date: 1-30-2019
Drawn By: DMS Team

A2.02

C:\Users\Lisbeth Guerrero\Dropbox (DMS Design, LLC)\Procopio-Congress Street, Beverly, MA\03 - Schematic Design\Building-B.dwg
1/31/2019

1 EAST ELEVATION

Scale = 1/8"=1'-0"

2 NORTH ELEVATION

Scale = 1/8"=1'-0"

BUILDING B

Revisions

#	Date:
-	-
-	-
-	-
-	-
-	-

DMS design, llc
Architecture & Interior Design
100 Cummings Center, Suite 339C
Beverly, MA 01915
Phone: 978-965-3470
Fax: 866-533-3573

Congress Street Apartments
Beverly, MA

Building B Elevations

Scale: As Noted
Date: 1-30-2019
Drawn By: DMS Team

A2.03

C:\Users\Lisbeth Guerrero\Dropbox (DMS Design, LLC)\Procopio-Congress Street, Beverly, MA\03 - Schematic Design\Building-B.dwg
1/31/2019

BUILDING B

Revisions

#	Date:
-	-
-	-
-	-
-	-
-	-

DMS design, llc
Architecture & Interior Design
100 Cummings Center, Suite 339C
Beverly, MA 01915
Phone: 978-965-2470
Fax: 866-513-5373

Congress Street Apartments
Beverly, MA

Perspective

Scale: As Noted
Date: 1-30-2019
Drawn By: DMS Team

A3.00