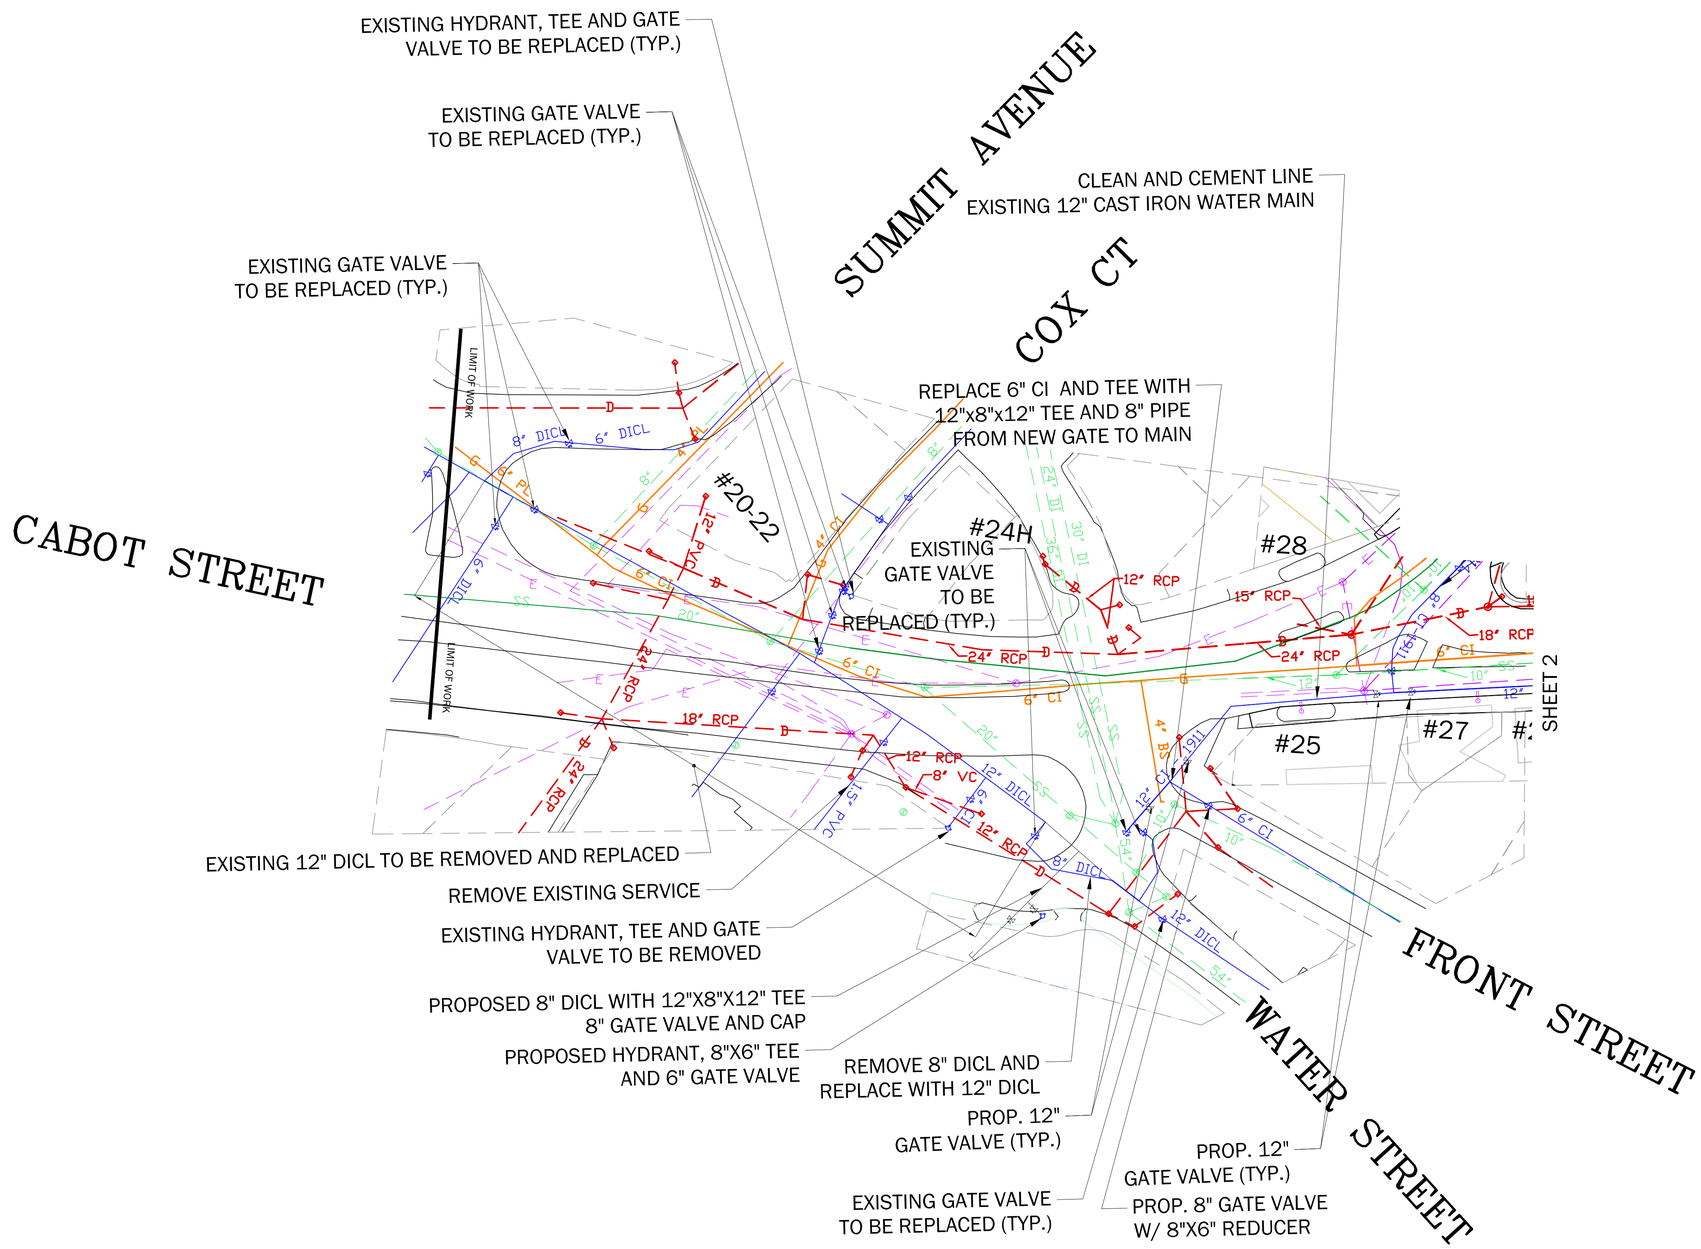

LEGEND

- WATER GATE
- DRAIN MANHOLE
- SEWER MANHOLE
- STREET LIGHT
- ELECTRIC MANHOLE
- HYDRANT
- STORM MANHOLE CATCH BASIN
- SEWER GRAVITY MAIN
- WATER MAIN
- STORM LATERAL LINE
- GAS MAIN
- ELECTRIC CONDUIT
- CURB
- HANDICAP RAMP

PROJECT: CABOT 2019	DESIGN: LAC
DATE: APRIL 2019	CHECKED: EB
SCALE: AS NOTED	REVISED: MPC

GRAPHIC SCALE

40 0 20 40 80 160

(IN FEET)
1 inch = 40 ft.

PREPARED FOR:

CITY OF BEVERLY
DEPARTMENT OF PUBLIC SERVICES
148 PARK STREET
BEVERLY, MA 01915

NO.	DATE	DESCRIPTION
1	4/11/19	REVISED BAR SCALE

PREPARED BY:

CITY OF BEVERLY
ENGINEERING DEPARTMENT
191 CABOT STREET
BEVERLY, MA 01915

WATER MAIN
CLEANING AND LINING
PROJECT
FOR
CABOT STREET

UTILITY PLAN

1

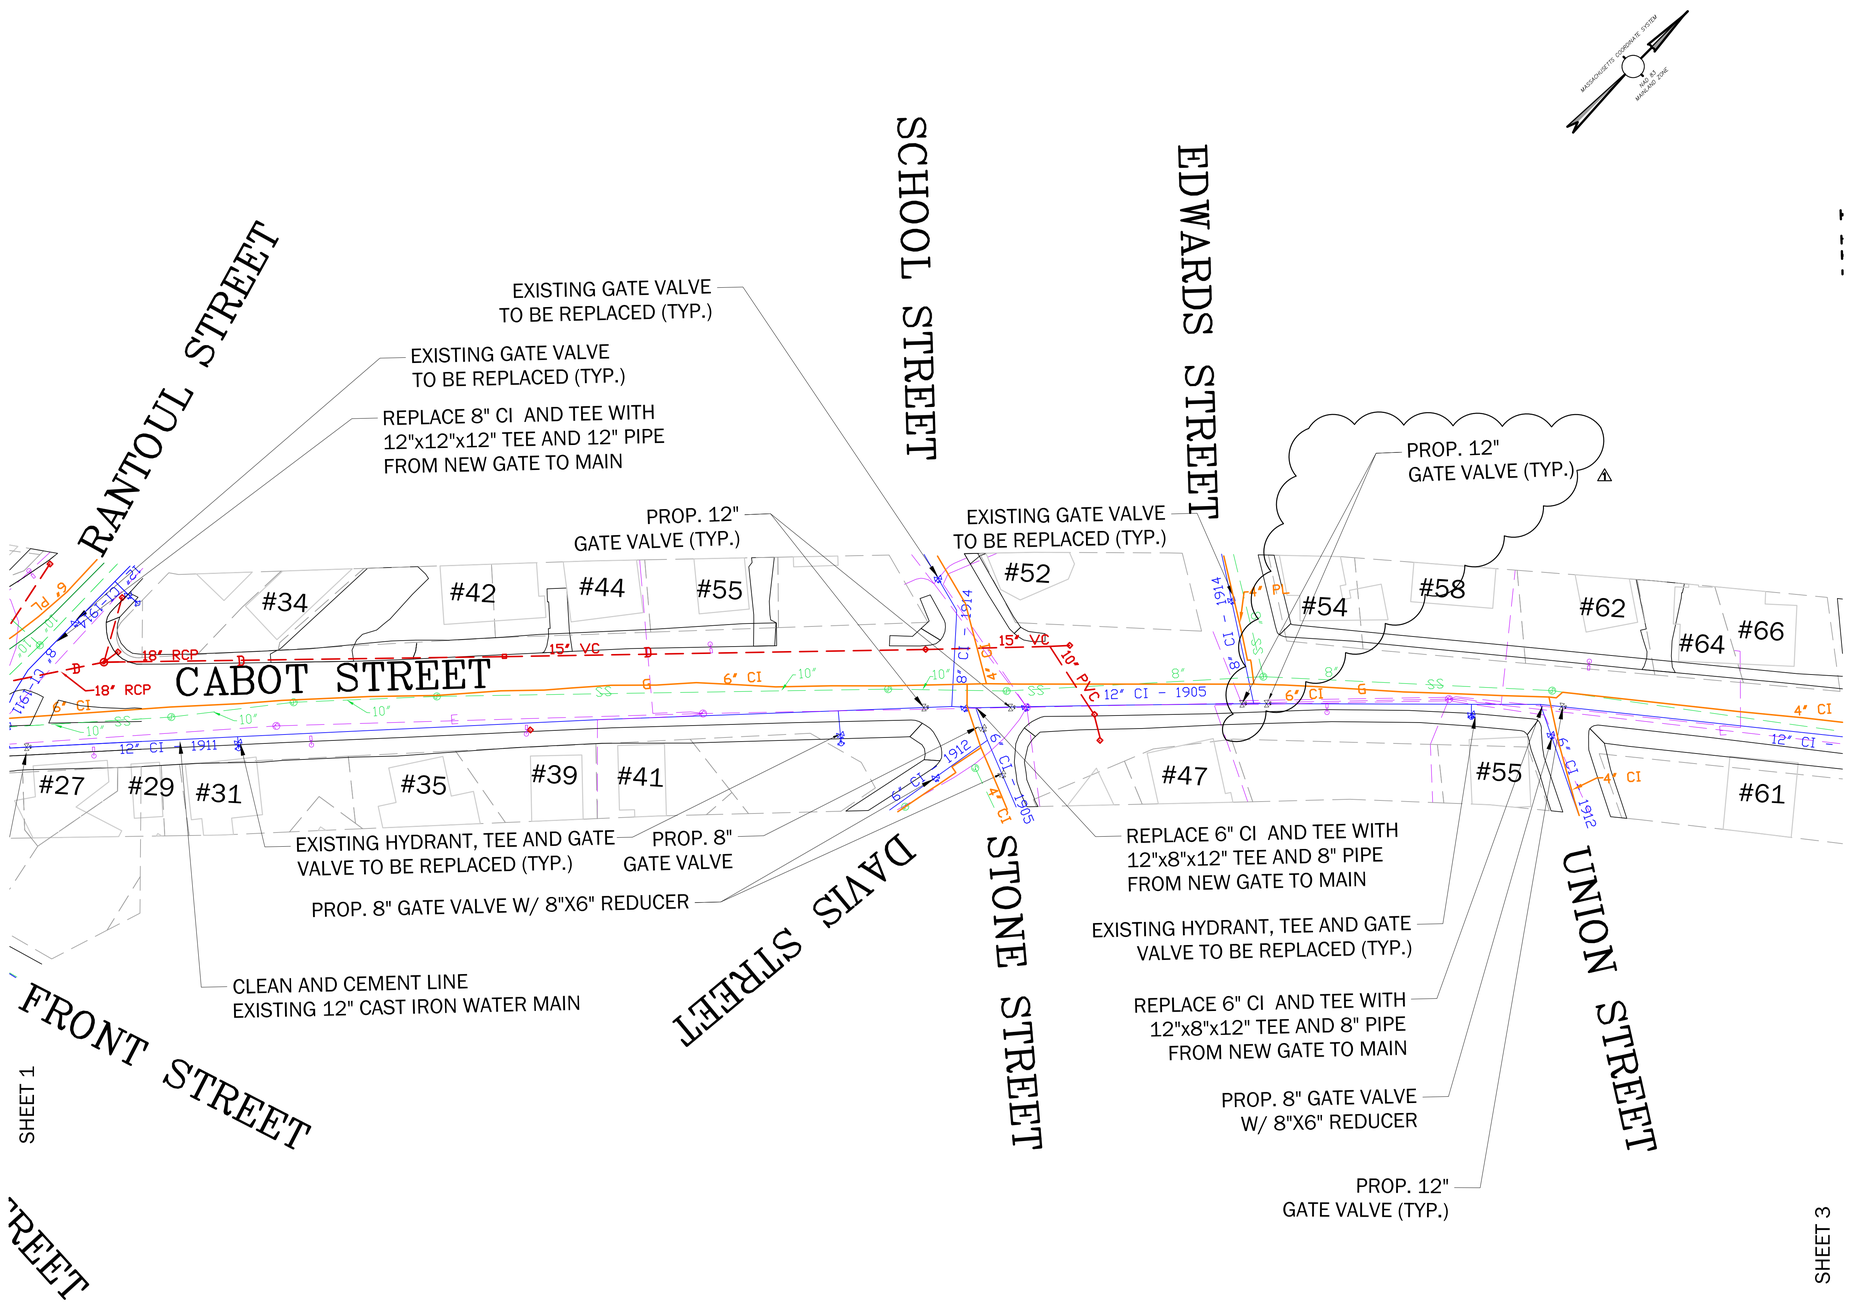

PROJECT: CABOT 2019 DATE: APRIL 2019 SCALE: AS NOTED	DESIGN: LAC CHECKED: EB REVISED: MPC	GRAPHIC SCALE (IN FEET) 1 inch = 40 ft.	PREPARED FOR: CITY OF BEVERLY DEPARTMENT OF PUBLIC SERVICES 148 PARK STREET BEVERLY, MA 01915	NO. / DATE / DESCRIPTION 1 / 4/11/19 / REVISED BAR SCALE; ADDED VALVE NOTE	PREPARED BY: CITY OF BEVERLY ENGINEERING DEPARTMENT 191 CABOT STREET BEVERLY, MA 01915	WATER MAIN CLEANING AND LINING PROJECT FOR CABOT STREET	UTILITY PLAN 2

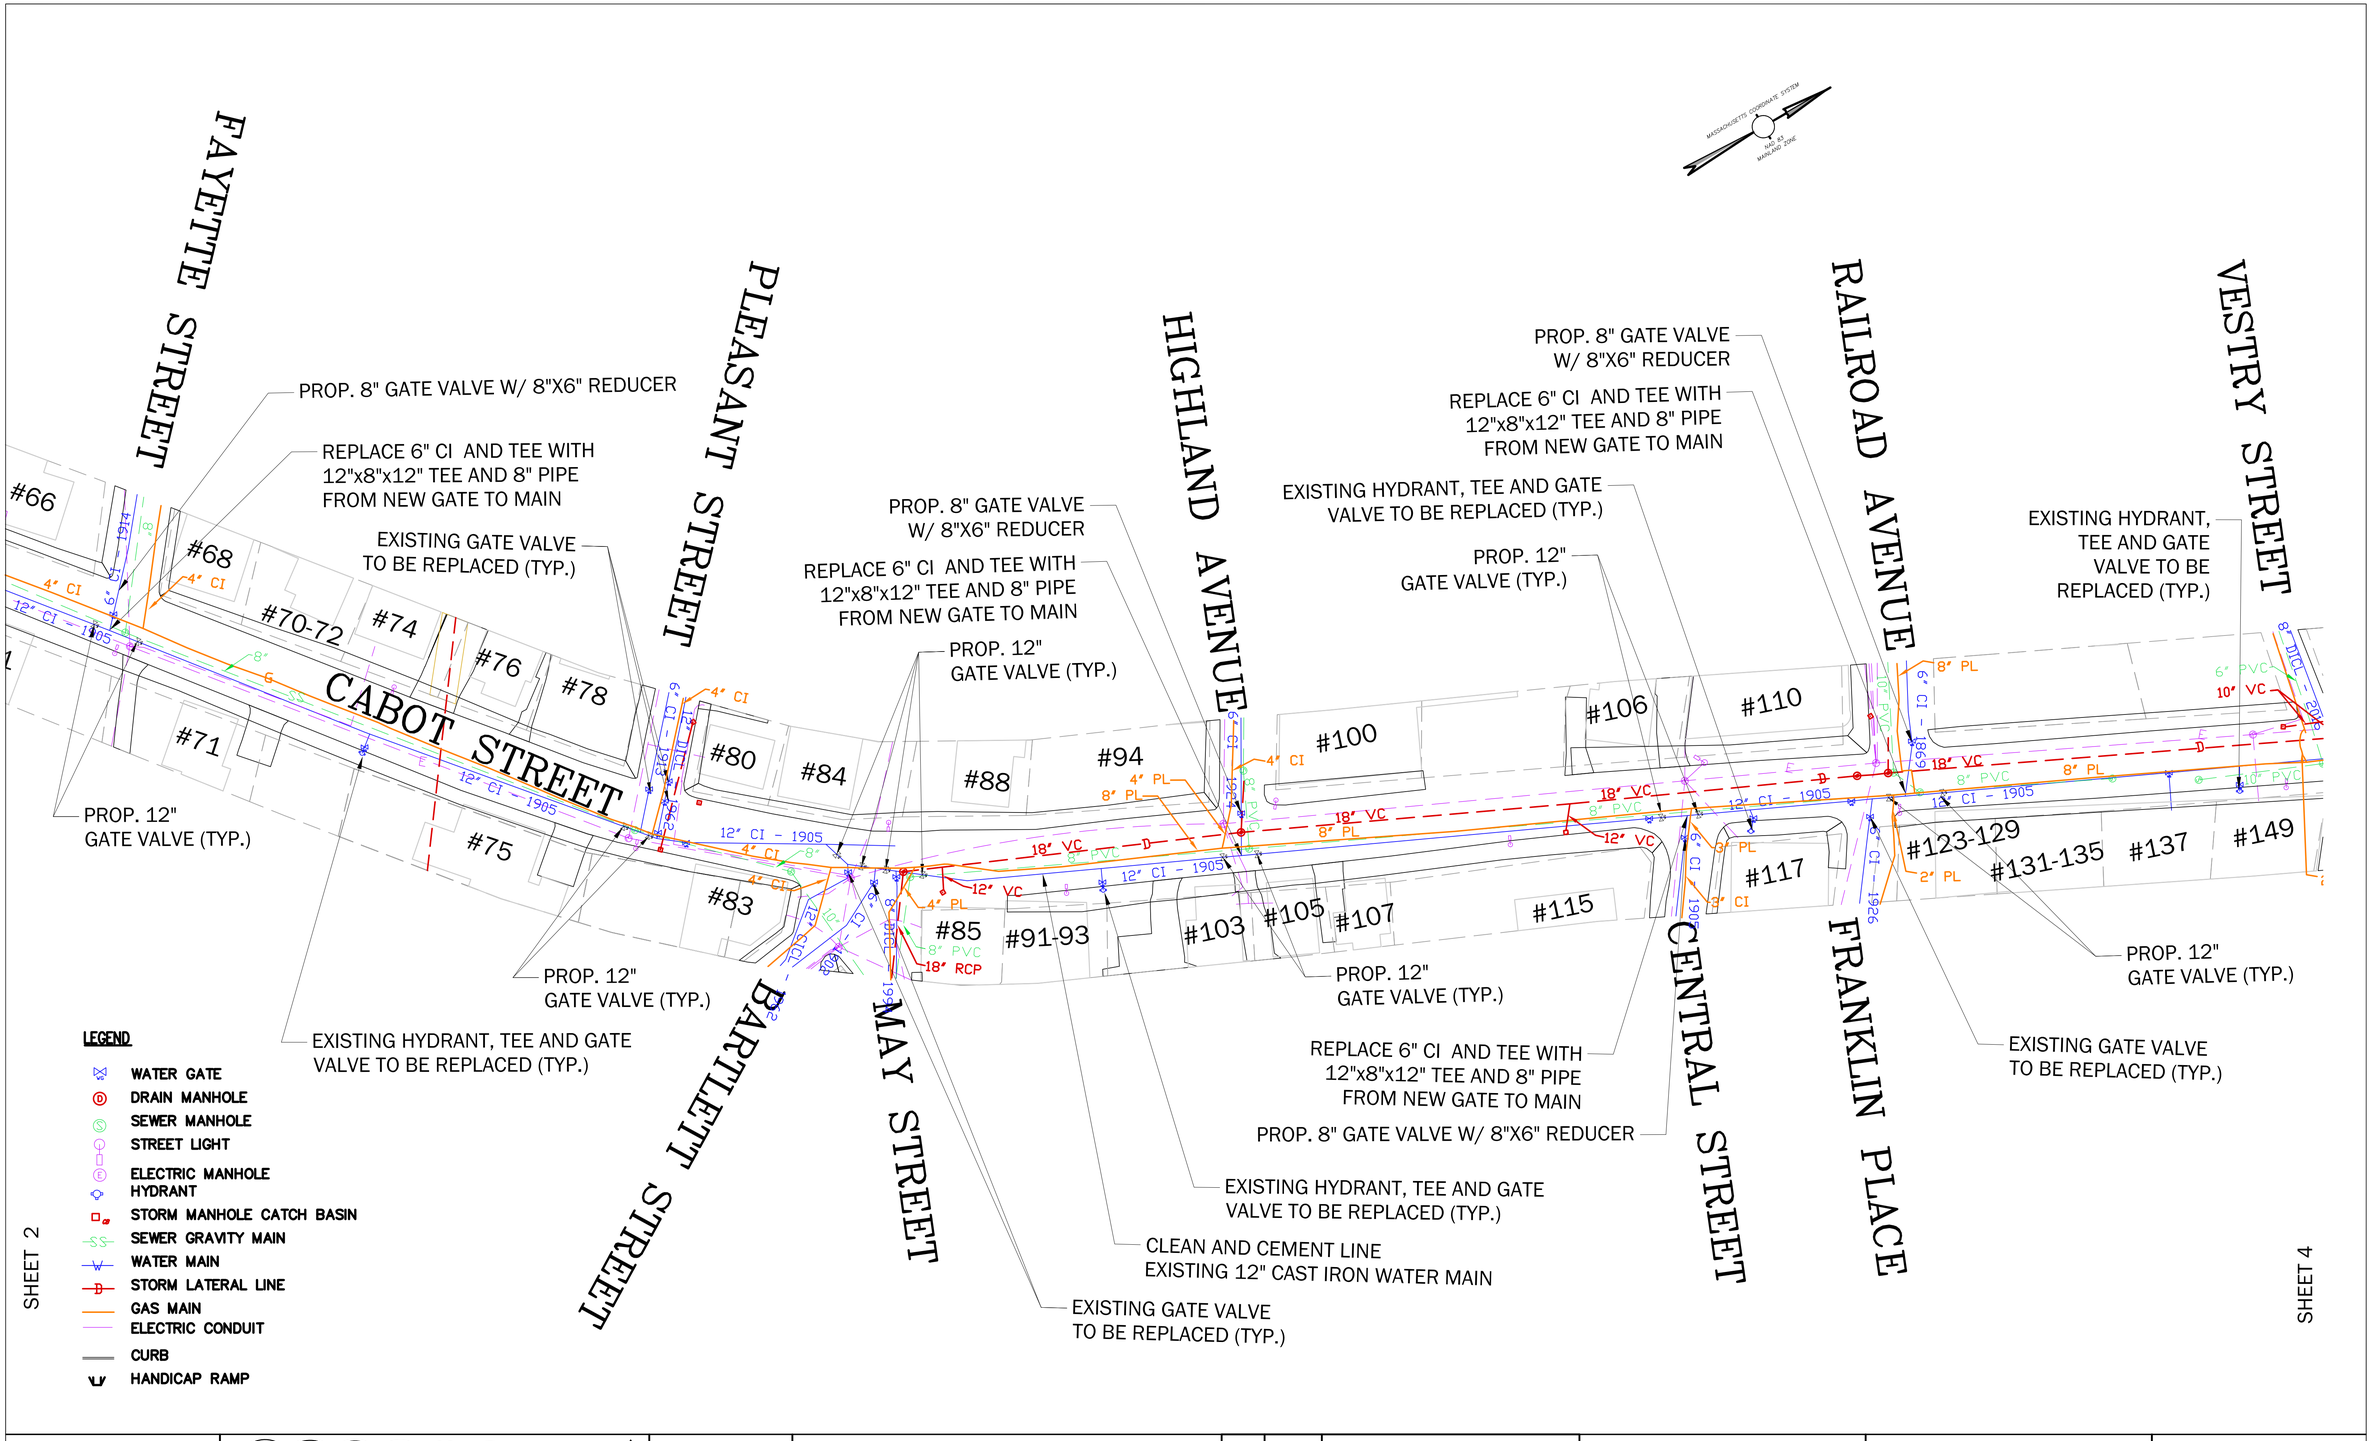

PROJECT: CABOT 2019 DATE: APRIL 2019 SCALE: AS NOTED	DESIGN: LAC CHECKED: EB REVISED: MPC	GRAPHIC SCALE (IN FEET) 1 inch = 40 ft.	PREPARED FOR: CITY OF BEVERLY DEPARTMENT OF PUBLIC SERVICES 148 PARK STREET BEVERLY, MA 01915	NO. / DATE / DESCRIPTION 1 / 4/11/19 / REVISED BAR SCALE	PREPARED BY: CITY OF BEVERLY ENGINEERING DEPARTMENT 191 CABOT STREET BEVERLY, MA 01915	WATER MAIN CLEANING AND LINING PROJECT FOR CABOT STREET	UTILITY PLAN 3

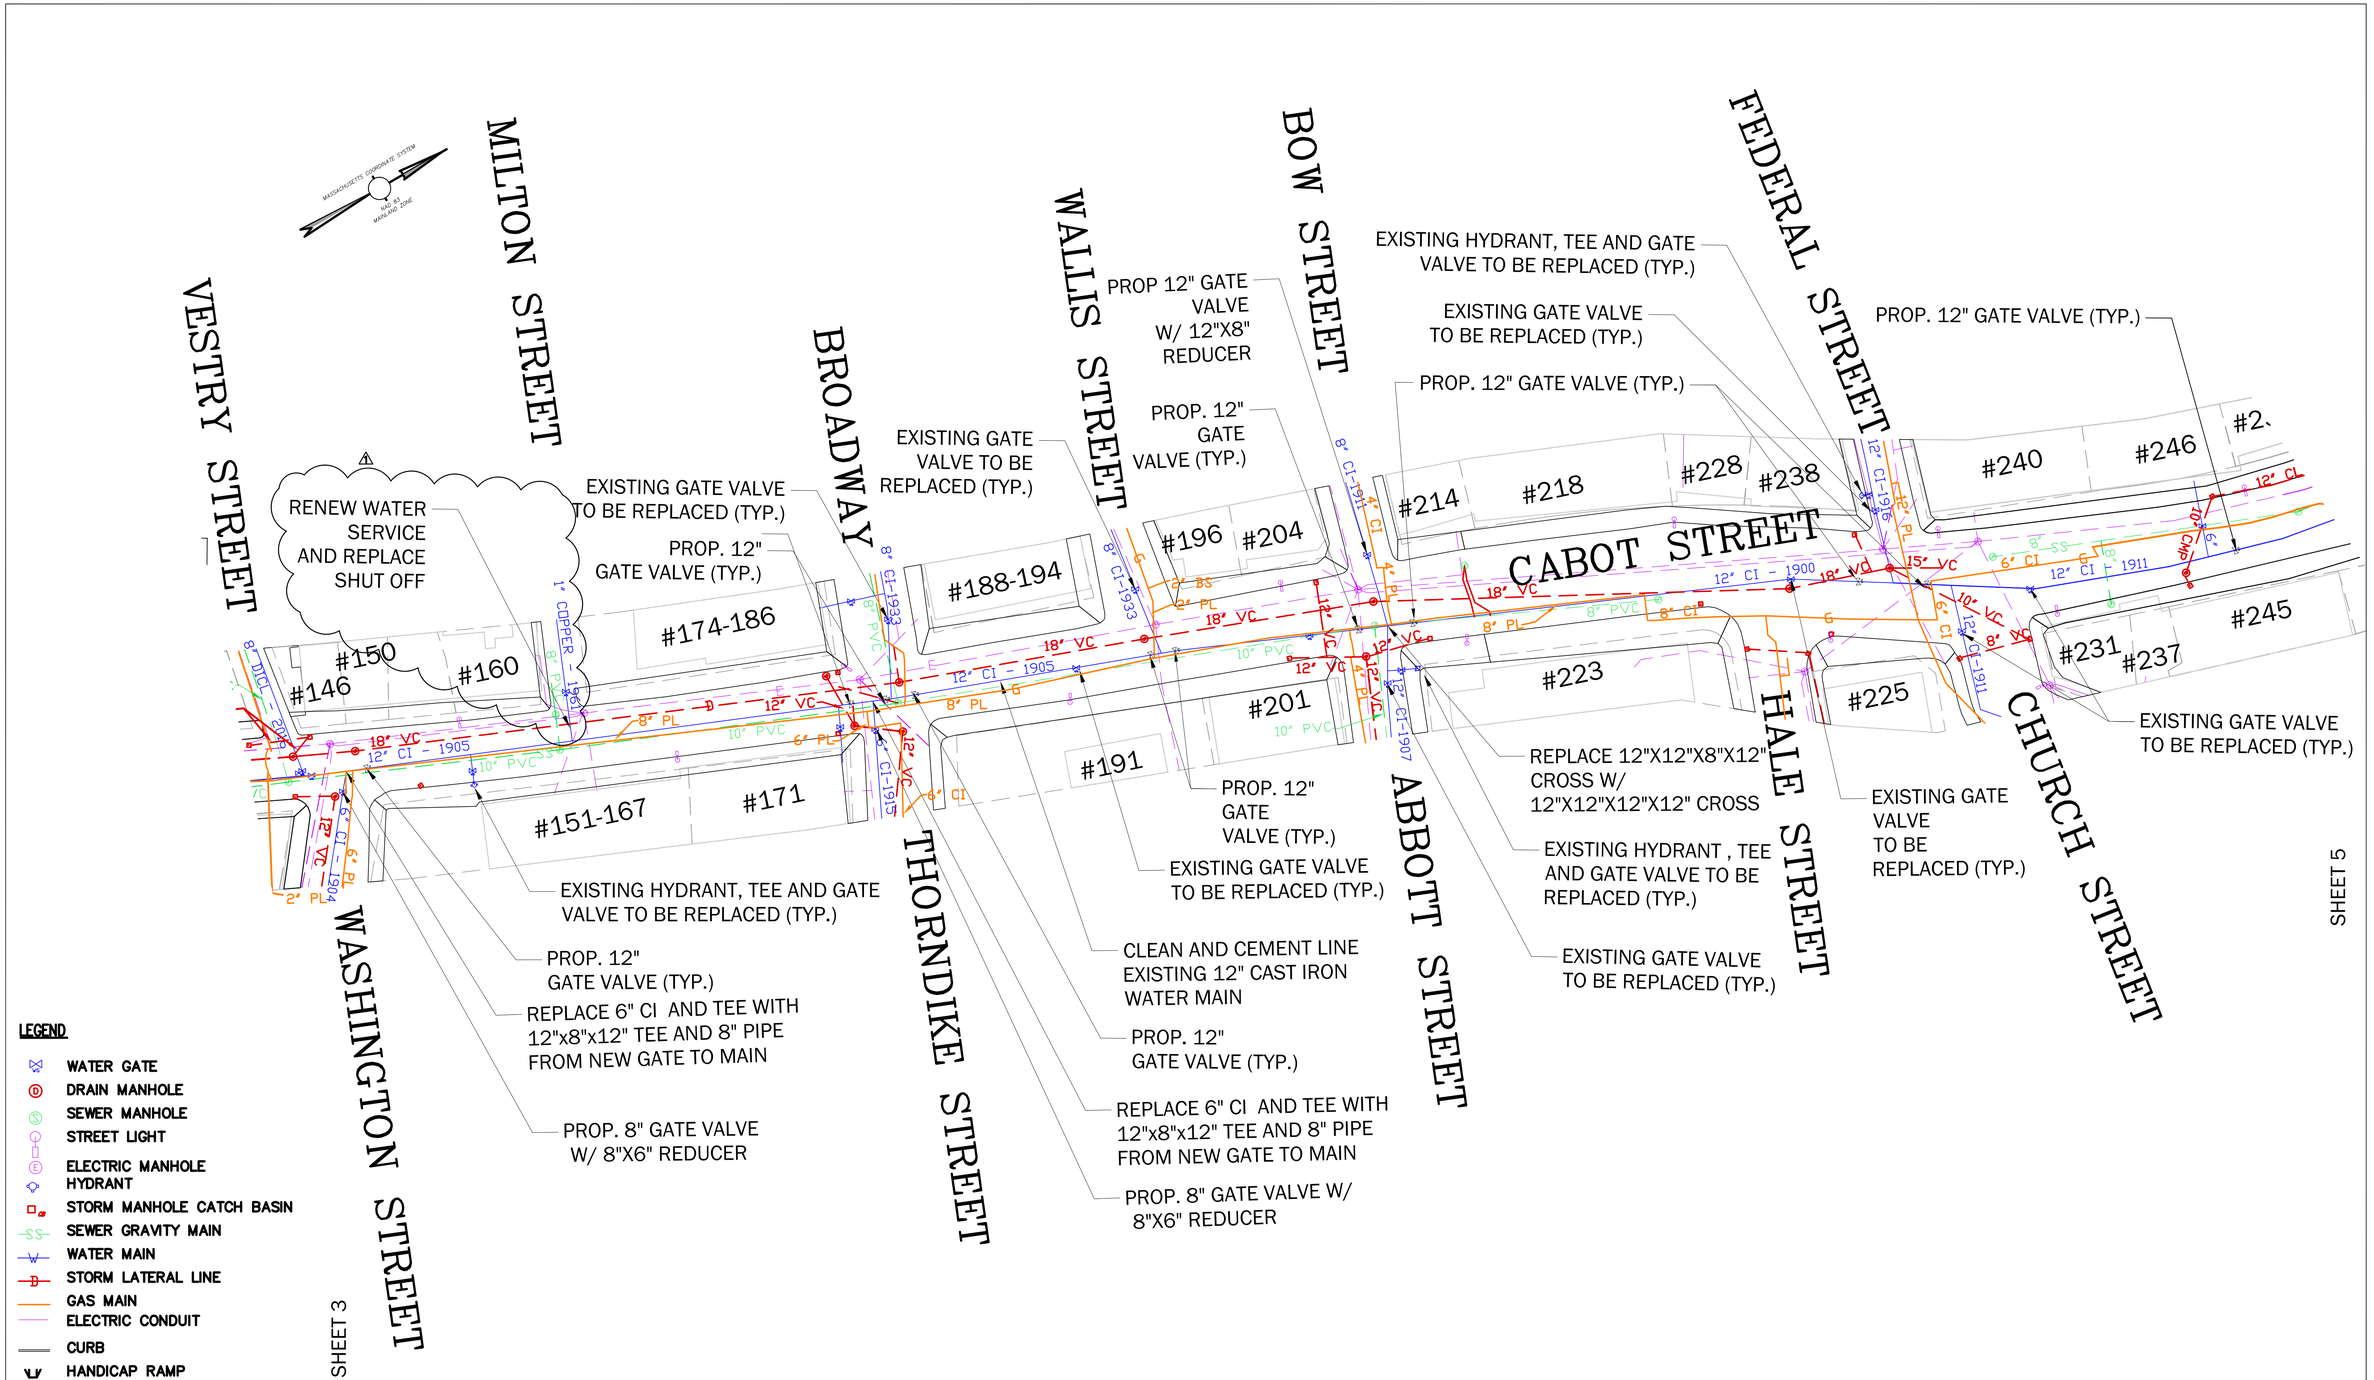

PROJECT: CABOT 2019 DATE: APRIL 2019 SCALE: AS NOTED	DESIGN: LAC CHECKED: EB REVISED: MPC	GRAPHIC SCALE 40 0 20 40 80 160 (IN FEET) 1 inch = 40 ft.	PREPARED FOR: CITY OF BEVERLY DEPARTMENT OF PUBLIC SERVICES 148 PARK STREET BEVERLY, MA 01915	NO. / DATE / DESCRIPTION 1 / 4/11/19 / REVISED BAR SCALE AND ADDED CALLOUT	PREPARED BY: CITY OF BEVERLY ENGINEERING DEPARTMENT 191 CABOT STREET BEVERLY, MA 01915	WATER MAIN CLEANING AND LINING PROJECT FOR CABOT STREET	UTILITY PLAN 4

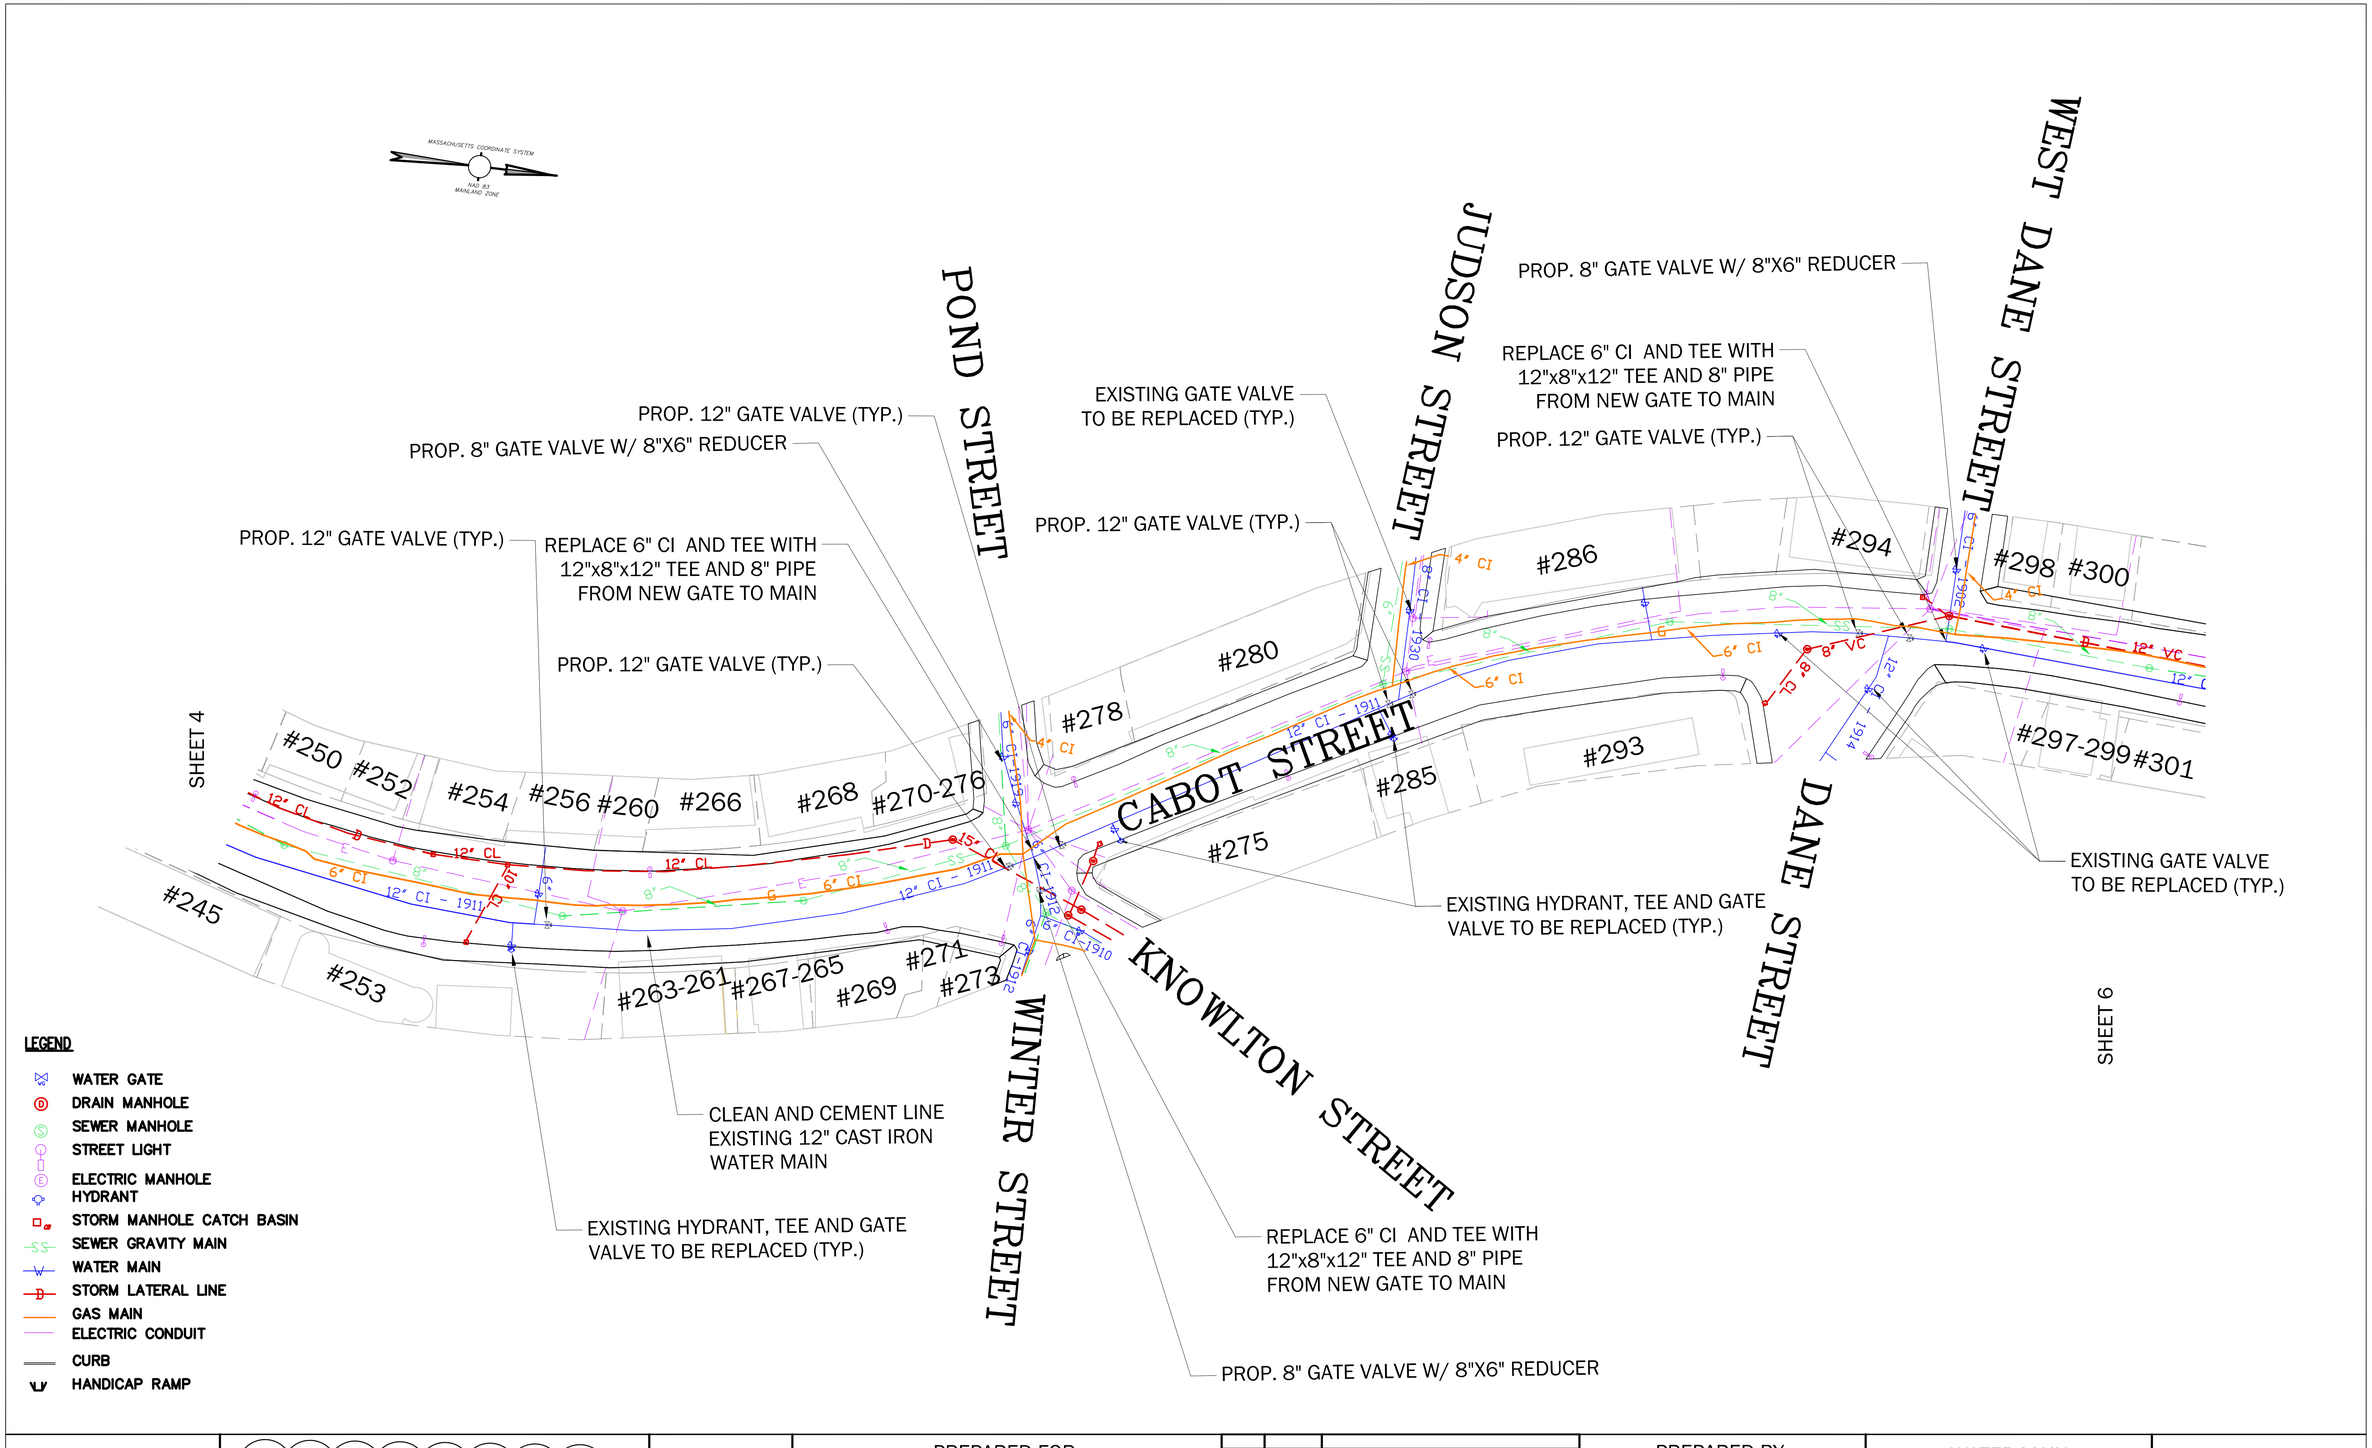

PROJECT: CABOT 2019 DATE: APRIL 2019 SCALE: AS NOTED	DESIGN: LAC CHECKED: EB REVISED: MPC	GRAPHIC SCALE (IN FEET) 1 inch = 40 ft.		PREPARED FOR: CITY OF BEVERLY DEPARTMENT OF PUBLIC SERVICES 148 PARK STREET BEVERLY, MA 01915	NO. / DATE / DESCRIPTION 1 / 4/11/19 / REVISED BAR SCALE	PREPARED BY: CITY OF BEVERLY ENGINEERING DEPARTMENT 191 CABOT STREET BEVERLY, MA 01915	WATER MAIN CLEANING AND LINING PROJECT FOR CABOT STREET	UTILITY PLAN 5

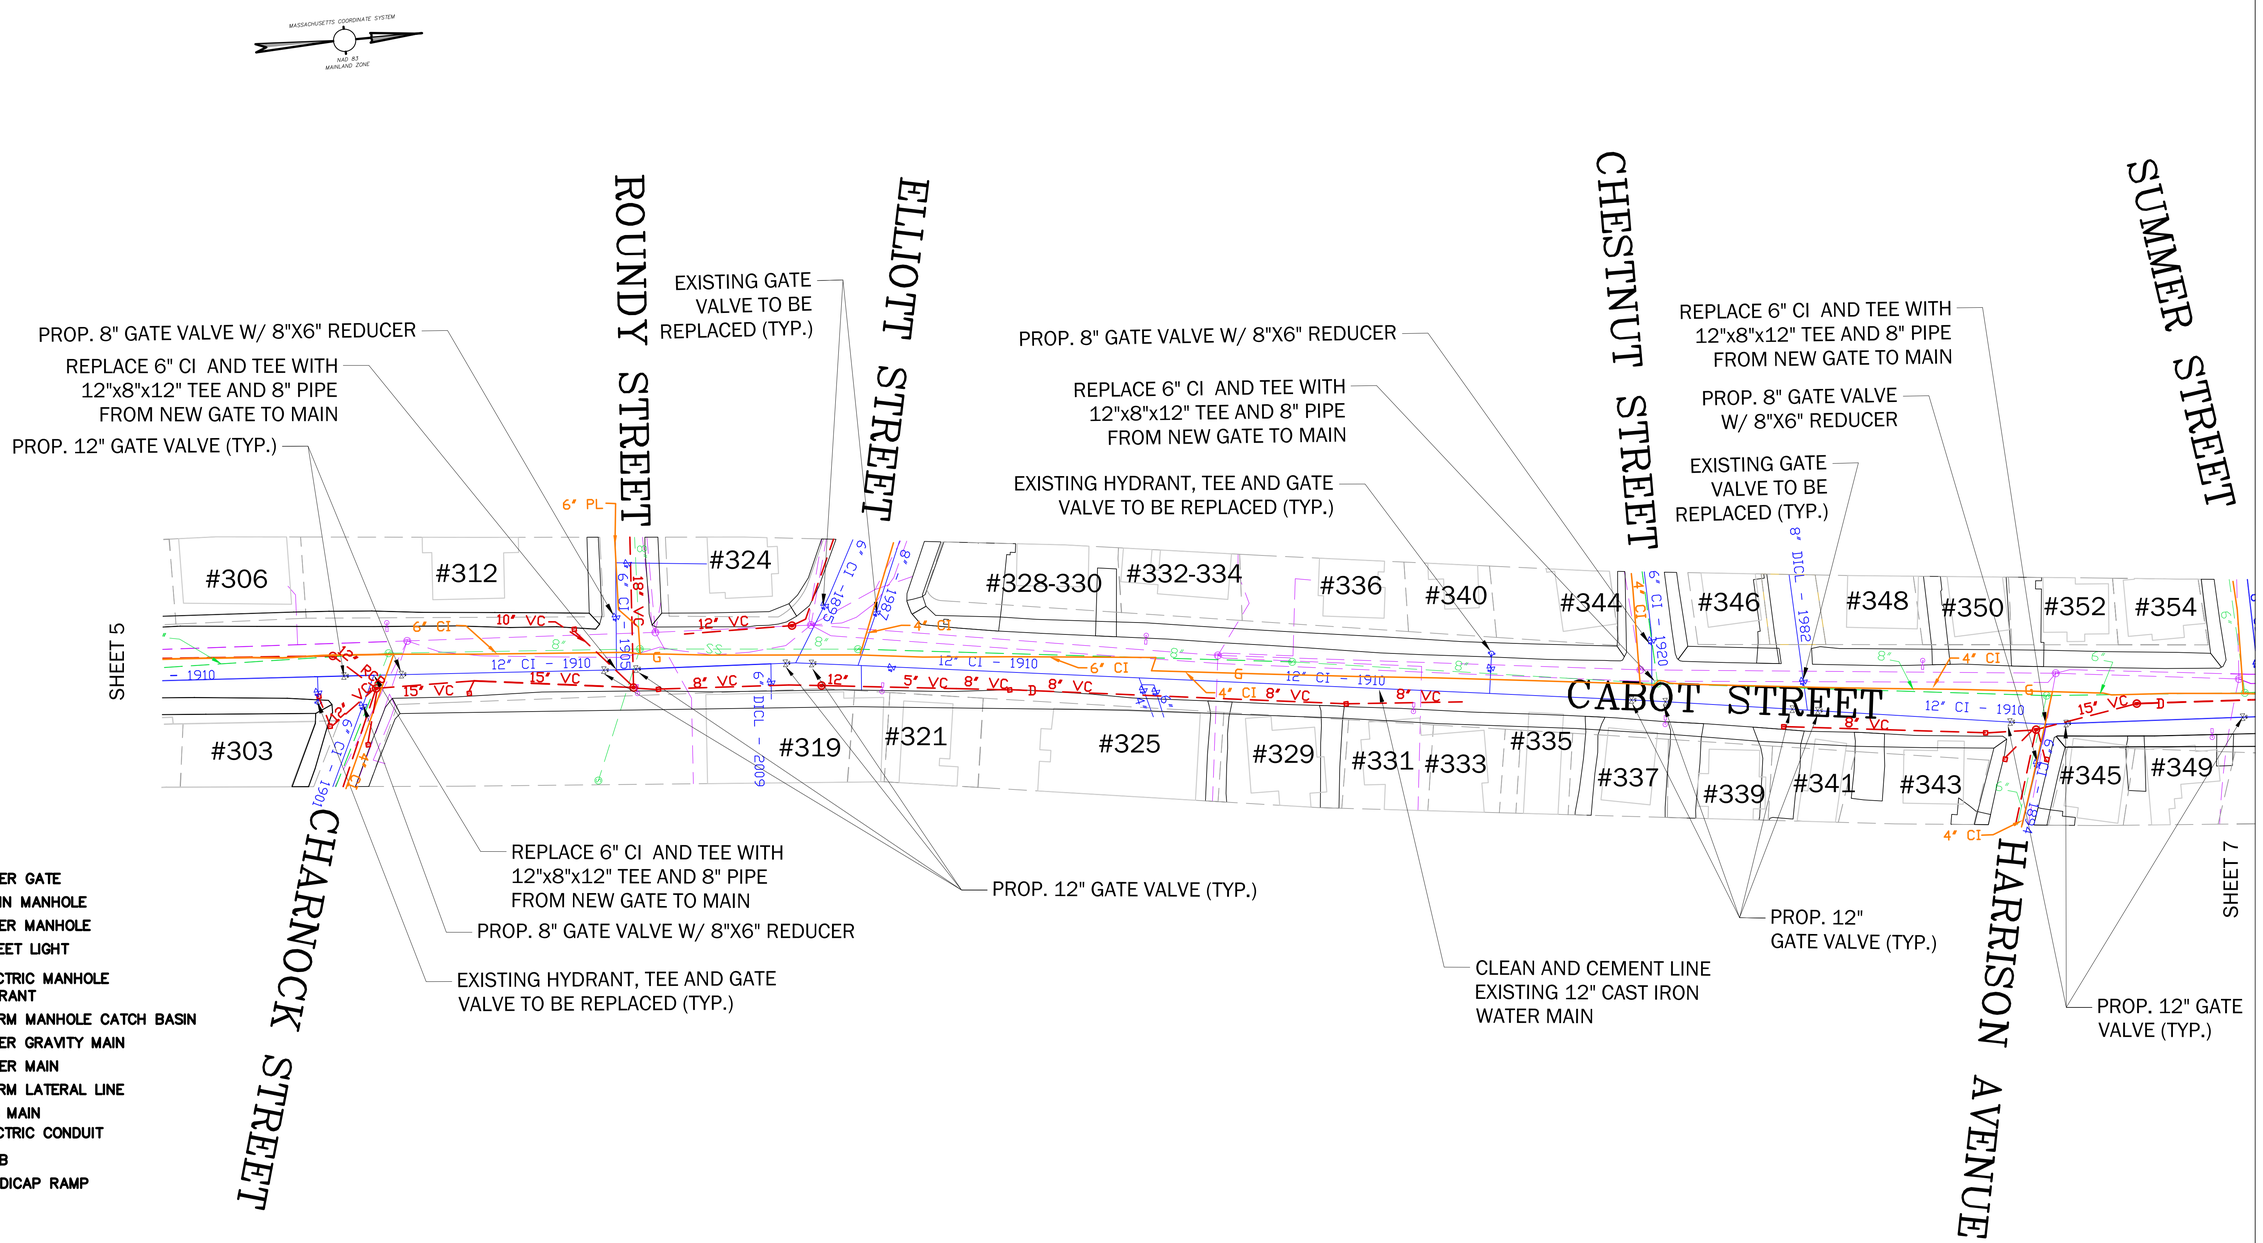

PROJECT: CABOT 2019 DATE: APRIL 2019 SCALE: AS NOTED	DESIGN: LAC CHECKED: EB REVISED: MPC	GRAPHIC SCALE (IN FEET) 1 inch = 40 ft.	PREPARED FOR: CITY OF BEVERLY DEPARTMENT OF PUBLIC SERVICES 148 PARK STREET BEVERLY, MA 01915	NO. / DATE / DESCRIPTION 1 / 4/11/19 / REVISED BAR SCALE	PREPARED BY: CITY OF BEVERLY ENGINEERING DEPARTMENT 191 CABOT STREET BEVERLY, MA 01915	WATER MAIN CLEANING AND LINING PROJECT FOR CABOT STREET	UTILITY PLAN 6

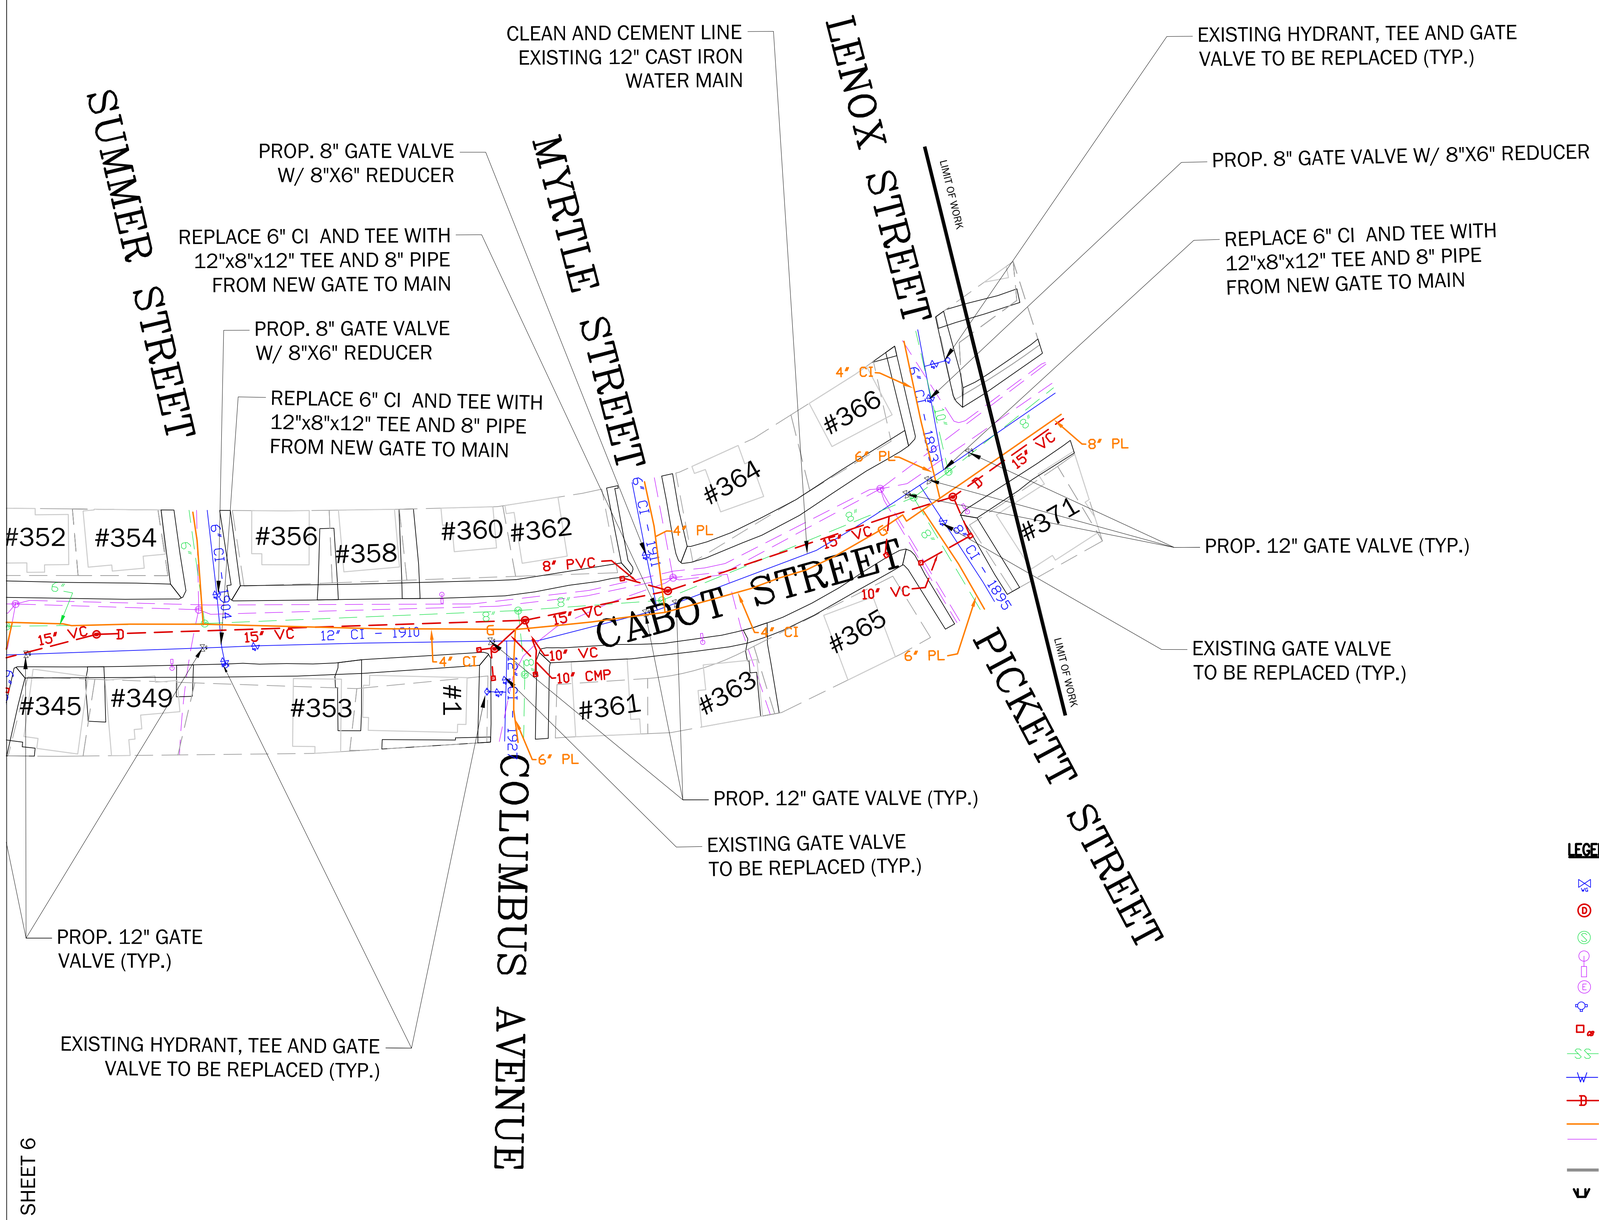

SHEET 6

LEGEND

- WATER GATE
- DRAIN MANHOLE
- SEWER MANHOLE
- STREET LIGHT
- ELECTRIC MANHOLE
- HYDRANT
- STORM MANHOLE CATCH BASIN
- SEWER GRAVITY MAIN
- WATER MAIN
- STORM LATERAL LINE
- GAS MAIN
- ELECTRIC CONDUIT
- CURB
- HANDICAP RAMP

PROJECT: CABOT 2019 DATE: APRIL 2019 SCALE: AS NOTED	DESIGN: LAC CHECKED: EB REVISED: MPC	GRAPHIC SCALE 40 0 20 40 80 160 (IN FEET) 1 inch = 40 ft.	PREPARED FOR: CITY OF BEVERLY DEPARTMENT OF PUBLIC SERVICES 148 PARK STREET BEVERLY, MA 01915	NO. / DATE / DESCRIPTION 1 / 4/11/19 / REVISED BAR SCALE	PREPARED BY: CITY OF BEVERLY ENGINEERING DEPARTMENT 191 CABOT STREET BEVERLY, MA 01915	WATER MAIN CLEANING AND LINING PROJECT FOR CABOT STREET	UTILITY PLAN 7