Depot Square Phase II, LLC

Depot II Building

134-142-146 Rantoul Street and 1-9 Park Street
Beverly, MA 01915

PLANNING BOARD FILING
10 JUNE 2019- AMENDED 12 AUGUST 2019

Sheet Index:

SHEET NUMBER	SHEET NAME	PLANNING BOARD FILING 06.10.19	PLANNING BOARD AMENDED FILING 08.12.19
ARCHITECTURAL SCHEMATIC			
A100.0	COVER SHEET	■	■
A100.1	SITE IMAGES	■	■
A100.2	RENDERINGS	■	■
A100.3	FLOOR PLANS	■	■
A100.4	FLOOR PLANS	■	■
A100.5	SITE FEATURES PLAN	■	■
A100.6	SITE FEATURES IMAGES	■	■
A100.7	FLOOR PLANS	■	■
A100.8	FLOOR PLANS	■	■
A100.9	RANTOUL STREET ELEVATION	■	■
A100.10	RAILROAD AVE ELEVATION	■	■
A100.11	PARK STREET ELEVATION	■	■
A100.12	PLEASANT STREET ELEVATION	■	■
A100.13	COURTYARD ELEVATIONS	■	■
A100.14	ENLARGED RANTOUL STREET ELEVATION	■	■
A100.15	MATERIALS BOARD	■	■
A100.16	DEPOT TRANSPORTATION COMMEMORATIVE EXHIBIT	■	■
A100.17	SUN STUDY	■	■

Project Team:

Depot Square Phase II, LLC
Owner

15 Rantoul Street
Beverly MA 01915
978.867.0403

Meridian Associates
Civil Engineer/ Landscape Architect

500 Cummings Center, Suite 5950
Beverly MA 01915
978.299.0447

SV Design, LLC
Architect

126 Dodge Street
Beverly MA 01915
978.927.3745

SHEET AMENDED 12 AUG 2019

Revisions PLANNING BOARD FILING 10 JUNE 2019 AMENDED 12 AUGUST 2019
Issue Date: Description Checked By:

COVER SHEET

Scale:
Drawn By: Author
Checked By: Checker
Date: 10 JUNE 2019
Project #:

Depot Square Phase II, LLC - DEPOT II BUILDING
134-142-146 Rantoul Street and 1-9 Park Street Beverly, MA 01915

SV DESIGN 126 Dodge Street Beverly, Massachusetts 01915 www.svdesign.com t 978.927.3745

SV DESIGN

© SV Design, LLC

COVER SHEET

A100.0

C:\Users\krista\Documents\Beverly Crossing_Depot Sq 2_R2017_kristaNZLTD.rvt

VIEW FROM RANTOUL STREET
LOOKING NORTH

VIEW FROM RANTOUL STREET/
PLEASANT STREET LOOKING
NORTH

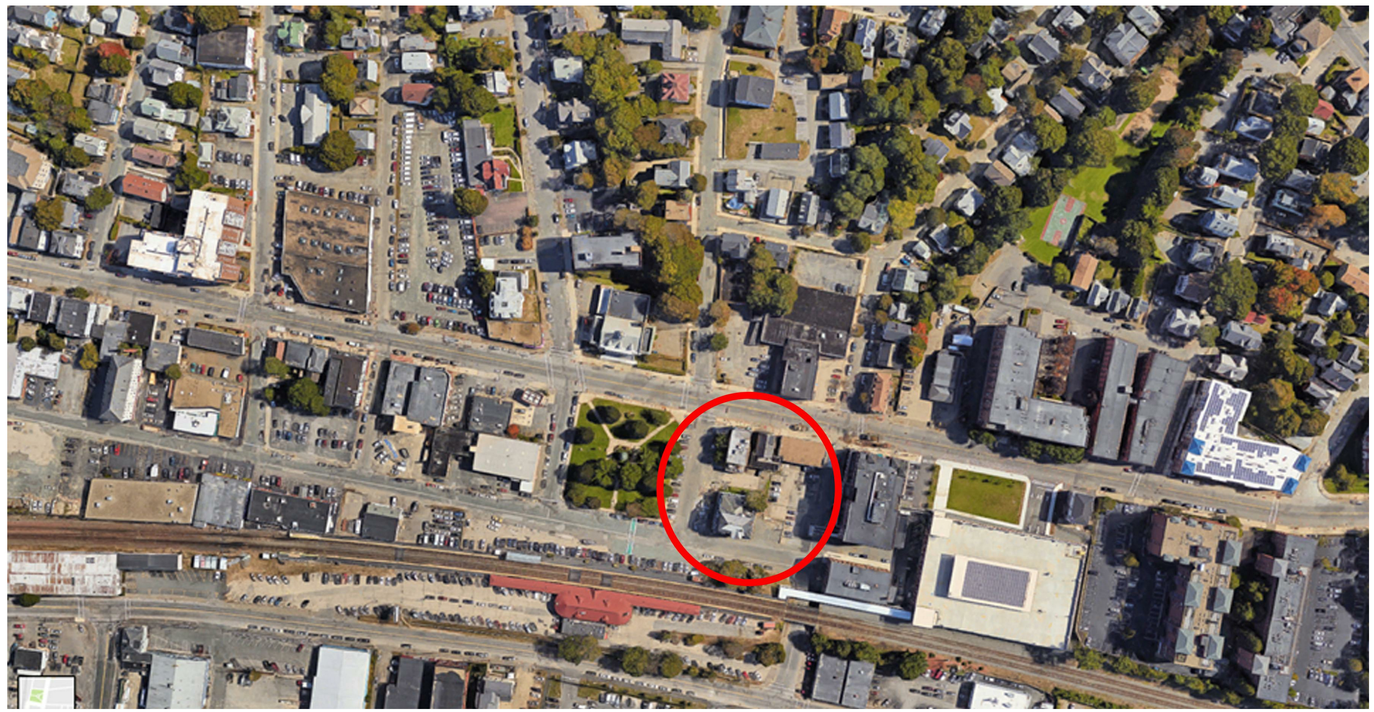

VIEW FROM RANTOUL STREET/
RAILROAD AVE LOOKING SOUTH

VIEW FROM PARK STREET
LOOKING SOUTH

NO CHANGES TO THIS SHEET

Revisions PLANNING BOARD FILING 10 JUNE 2019 AMENDED 12 AUGUST 2019

Issue Date:	Description	Checked By

SITE IMAGES

Depot Square Phase II, LLC - DEPOT II BUILDING

134-142-146 Rantoul Street and 1-9 Park Street Beverly, MA 01915

SV DESIGN 126 Dodge Street Beverly, Massachusetts 01915 www.svdesign.com t 978.927.3745

Scale:
Drawn By: Author
Checked By: Checker
Date: 10 JUNE 2019
Project #:

SV DESIGN

© SV Design, LLC

SITE IMAGES

A100.1

C:\Users\krista\Documents\Beverly Crossing_Depot Sq 2_R2017_kristaNZLTD.rvt

RENDERINGS
REMOVED FROM
FILING

SHEET AMENDED 12 AUG 2019

Revisions		
Issue Date:	Description	
△		

PLANNING BOARD FILING 10 JUNE 2019
AMENDED 12 AUGUST 2019

Checked By:

RENDERINGS

Scale:
Drawn By: Author
Checked By: Checker
Date: 10 JUNE 2019
Project #:

Depot Square Phase II, LLC - DEPOT II BUILDING
134-142-146 Rantoul Street and 1-9 Park Street Beverly, MA 01915

SV DESIGN 126 Dodge Street Beverly, Massachusetts 01915 t 978.927.3745 www.svdesign.com

SV DESIGN

© SV Design, LLC

RENDERINGS

A100.2

C:\Users\krista\Documents\Beverly Crossing_Depot Sq 2_R2017_kristaNZLTD.rvt

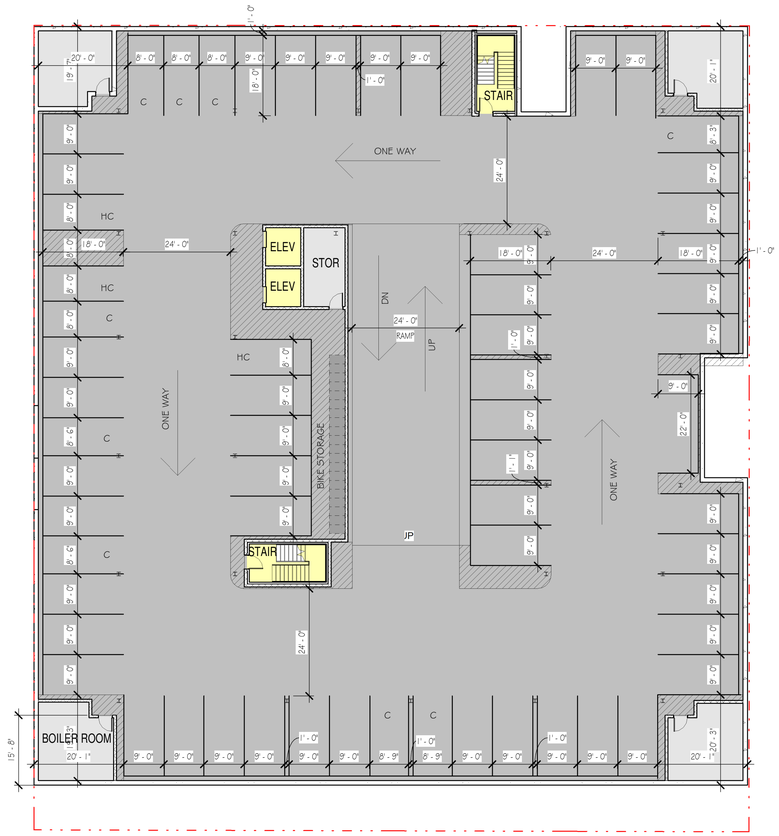

2 PRESENTATION - LOWER GARAGE
1/16" = 1'-0"

1 PRESENTATION - UPPER GARAGE
1/16" = 1'-0"

PARKING REQUIREMENTS:
RESIDENTIAL: 1 SPACE PER RESIDENTIAL UNIT REQUIRED
111 APARTMENTS = 111 SPACES (OF THE 111 SPACES, 6 ARE REQUIRED TO BE HC)
RETAIL: 1 SPACE PER 275 SF OF GROSS FLOOR AREA REQUIRED
7,975 SF RETAIL/ 275 SF = 29 SPACES
TOTAL REQUIRED: 111 + 29 = 140 SPACES

PARKING MATRIX

	# OF SPACES
LOWER GARAGE	61
UPPER GARAGE	54
STREET PARKING ALONG FRONTAGE	32
TOTAL PARKING SPACES PROVIDED	147

UNIT MATRIX

	STUDIO UNITS	ONE BEDROOM UNITS	ONE BED WITH DEN	TWO BEDROOM UNITS	TOTAL UNITS
FIRST FLOOR	3	5	0	2	10
SECOND FLOOR	3	17	0	3	23
THIRD FLOOR	3	17	0	3	23
FOURTH FLOOR	3	17	0	3	23
FIFTH FLOOR	0	13	1	4	18
SIXTH FLOOR	0	11	1	2	14
TOTAL	12	80	2	17	111

LOT SQUARE FOOTAGE

	SQUARE FOOTAGE
LOCUS PROPERTY AREA	28,850 SF +/-

BUILDING SQUARE FOOTAGE

	SQUARE FOOTAGE
LOWER GARAGE	26,700 SF
UPPER GARAGE	26,900 SF
FIRST FLOOR	21,000 SF
SECOND FLOOR	21,700 SF
THIRD FLOOR	21,700 SF
FOURTH FLOOR	21,700 SF
FIFTH FLOOR	18,200 SF
SIXTH FLOOR	13,900 SF
TOTAL BUILDING SQUARE FOOTAGE	171,800 SF

RETAIL SQUARE FOOTAGE

	SQUARE FOOTAGE
RETAIL SPACE 1	3,025 SF
RETAIL SPACE 2	2,750 SF
RETAIL SPACE 3	2,200 SF
TOTAL RETAIL SQUARE FOOTAGE	7,975 SF

COLOR LEGEND

- CIRCULATION
- COMMON
- GARAGE
- MECHANICAL
- ONE BED WITH DEN
- ONE BEDROOM
- RETAIL
- STUDIO
- TWO BEDROOM

SHEET AMENDED 12 AUG 2019

Revisions
Issue Date: Description
PLANNING BOARD FILING 10 JUNE 2019
AMENDED 12 AUGUST 2019
Checked By:

FLOOR PLANS

Scale: As indicated
Drawn By: Author
Date: 10 JUNE 2019
Checked By: Checker
Project #:

Depot Square Phase II, LLC - DEPOT II BUILDING
134-142-146 Rantoul Street and 1-9 Park Street Beverly, MA 01915

SV DESIGN
126 Dodge Street Beverly, Massachusetts 01915
www.svdesign.com t 978.927.3745

SV DESIGN

© SV Design, LLC

FLOOR PLANS

A100.3

C:\Users\krista\Documents\Beverly Crossing_Depot Sq 2_R2017_kristaNZLTD.rvt

1 PRESENTATION - LEVEL 01
3/32" = 1'-0"

COLOR LEGEND

- CIRCULATION
- COMMON
- GARAGE
- MECHANICAL
- ONE BED WITH DEN
- ONE BEDROOM
- RETAIL
- STUDIO
- TWO BEDROOM

SHEET AMENDED 12 AUG 2019

Revisions

Issue Date:	Description	Checked By
	PLANNING BOARD FILING 10 JUNE 2019 AMENDED 12 AUGUST 2019	

FLOOR PLANS

Depot Square Phase II, LLC - DEPOT II BUILDING
134-142-146 Rantoul Street and 1-9 Park Street Beverly, MA 01915

SV DESIGN
126 Dodge Street Beverly, Massachusetts 01915 www.svdesign.com t 978.927.3745

Scale: 3/32" = 1'-0"
Drawn By: Author
Checked By: Checker
Date: 10 JUNE 2019
Project #:

SV DESIGN

© SV Design, LLC.

FLOOR PLANS

A100.4

C:\Users\krista\Documents\Beverly Crossing_Depot Sq 2_R2017_kristaNZLTD.rvt

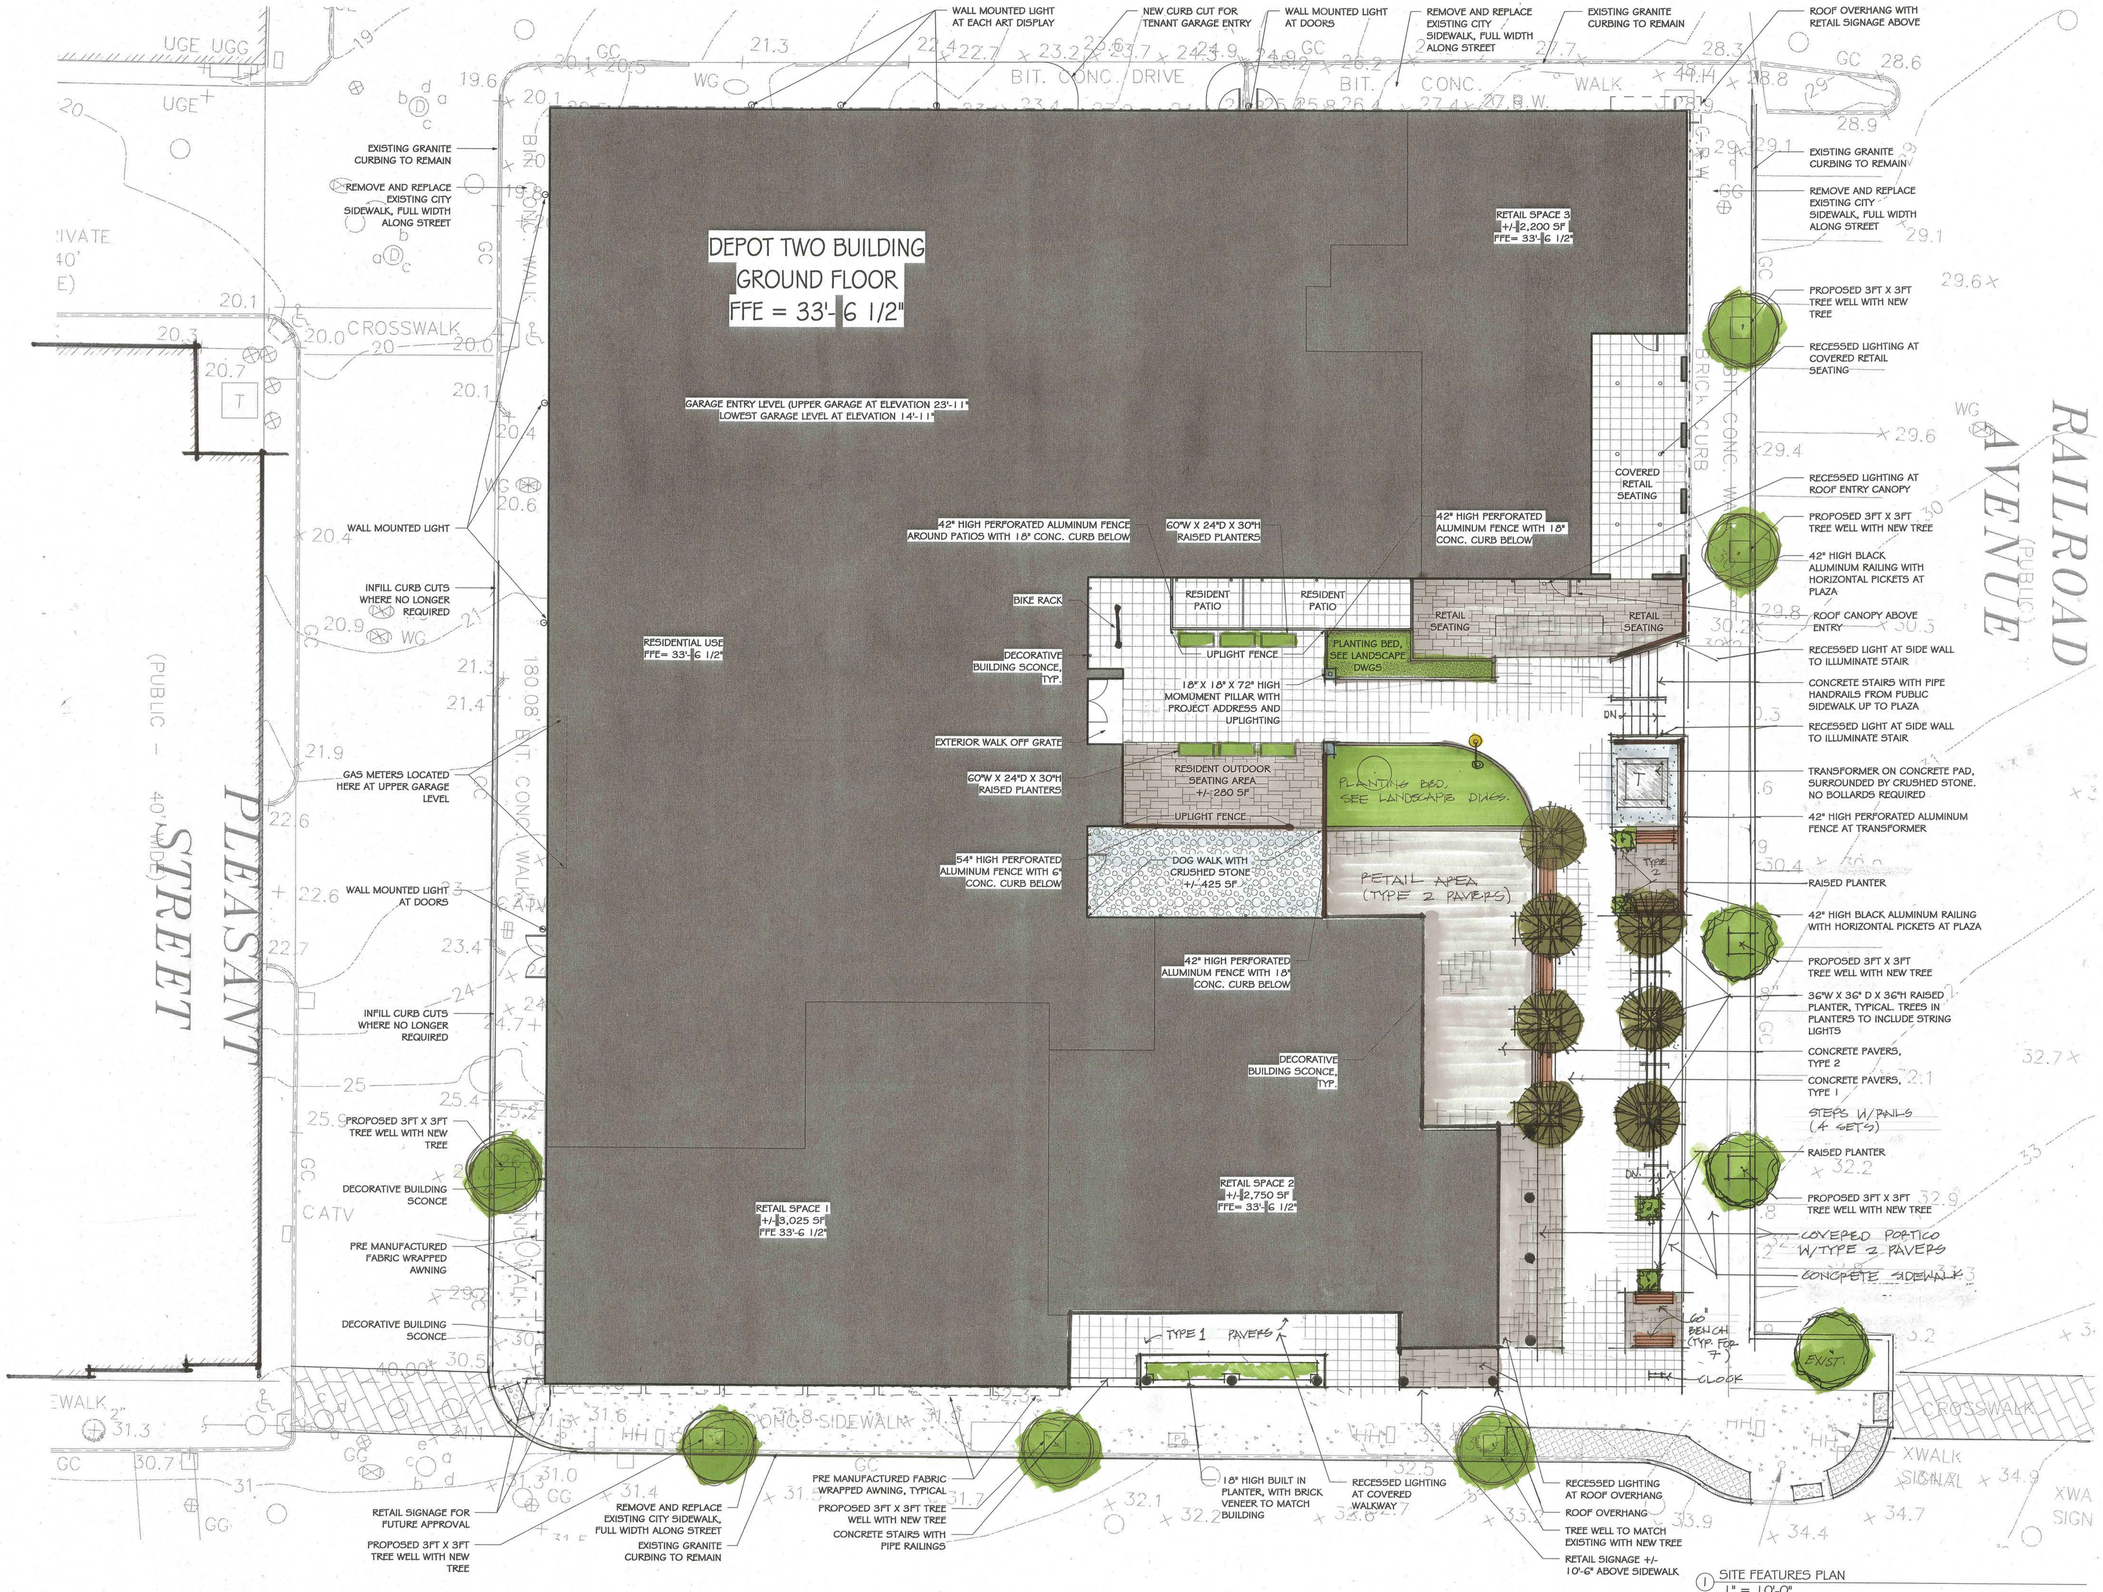

1 SITE FEATURES PLAN
1" = 10'-0"

SHEET AMENDED 12 AUG 2019

C:\Users\krista\Documents\Beverly Crossing_Depot Sq 2_R2017_kristaNZLTD.rvt

Revisions		
Issue Date:	Description	Checked By:
	PLANNING BOARD FILING 10 JUNE 2019	
	AMENDED 12 AUGUST 2019	

SITE FEATURES PLAN

Scale:
Drawn By:
Checked By:
Date: 10 JUNE 2019
Project #:

Depot Square Phase II, LLC - DEPOT II BUILDING
134-142-146 Rantoul Street and 1-9 Park Street Beverly, MA 01915

SV DESIGN
126 Dodge Street Beverly, Massachusetts 01915
www.svdesign.com t 978.927.3745

SV DESIGN

© SV Design, LLC.

SITE FEATURES PLAN

A100.5

BENCH AT PLAZA DECK WITH
INTERMEDIATE RAIL TO BE ADDED

PLANTER

METAL RAILINGS AT PLAZA DECK

BICYCLE RACK

POLE LIGHTING

DECORATIVE BULDING
SCONCE

PERFORATED FENCE WITH CURB AT PLAZA DECK

CONCRETE PAVERS AT PLAZA DECK, TYPE 1

CONCRETE PAVERS AT PLAZA DECK,
TYPE 2

NO CHANGES TO THIS SHEET

Revisions

Issue Date:	Description	Checked By:
	PLANNING BOARD FILING	
10 JUNE 2019		
AMENDED 12 AUGUST 2019		

SITE FEATURES IMAGES

Scale:
Drawn By: Author
Checked By: Checker
Date: 10 JUNE 2019
Project #:

Depot Square Phase II, LLC - DEPOT II BUILDING
134-142-146 Rantoul Street and 1-9 Park Street Beverly, MA 01915

SV DESIGN 126 Dodge Street Beverly, Massachusetts 01915 t 978.927.3745 www.svdesign.com

SV DESIGN

© SV Design, LLC.

SITE FEATURES IMAGES

A100.6

1 PRESENTATION - LEVEL 02, 03, AND 04
1/16" = 1'-0"

2 PRESENTATION - LEVEL 05
1/16" = 1'-0"

PARKING REQUIREMENTS:
RESIDENTIAL: 1 SPACE PER RESIDENTIAL UNIT REQUIRED
111 APARTMENTS = 111 SPACES (OF THE 111 SPACES, 6 ARE REQUIRED TO BE HC)
RETAIL: 1 SPACE PER 275 SF OF GROSS FLOOR AREA REQUIRED
7,975 SF RETAIL/ 275 SF = 29 SPACES
TOTAL REQUIRED: 111 + 29 = 140 SPACES

PARKING MATRIX

	# OF SPACES
LOWER GARAGE	61
UPPER GARAGE	54
STREET PARKING ALONG FRONTAGE	32
TOTAL PARKING SPACES PROVIDED	147

UNIT MATRIX

	STUDIO UNITS	ONE BEDROOM UNITS	ONE BED WITH DEN	TWO BEDROOM UNITS	TOTAL UNITS
FIRST FLOOR	3	5	0	2	10
SECOND FLOOR	3	17	0	3	23
THIRD FLOOR	3	17	0	3	23
FOURTH FLOOR	3	17	0	3	23
FIFTH FLOOR	0	13	1	4	18
SIXTH FLOOR	0	11	1	2	14
TOTAL	12	80	2	17	111

LOT SQUARE FOOTAGE

	SQUARE FOOTAGE
LOCUS PROPERTY AREA	28,850 SF +/-

BUILDING SQUARE FOOTAGE

	SQUARE FOOTAGE
LOWER GARAGE	26,700 SF
UPPER GARAGE	26,900 SF
FIRST FLOOR	21,000 SF
SECOND FLOOR	21,700 SF
THIRD FLOOR	21,700 SF
FOURTH FLOOR	21,700 SF
FIFTH FLOOR	18,200 SF
SIXTH FLOOR	13,900 SF
TOTAL BUILDING SQUARE FOOTAGE	171,800 SF

RETAIL SQUARE FOOTAGE

	SQUARE FOOTAGE
RETAIL SPACE 1	3,025 SF
RETAIL SPACE 2	2,750 SF
RETAIL SPACE 3	2,200 SF
TOTAL RETAIL SQUARE FOOTAGE	7,975 SF

COLOR LEGEND

- CIRCULATION
- COMMON
- GARAGE
- MECHANICAL
- ONE BED WITH DEN
- ONE BEDROOM
- RETAIL
- STUDIO
- TWO BEDROOM

SHEET AMENDED 12 AUG 2019

C:\Users\krista\Documents\Beverly Crossing_Depot Sq 2_R2017_kristaNZLTD.rvt

Revisions
Issue Date: Description
PLANNING BOARD FILING 10 JUNE 2019
AMENDED 12 AUGUST 2019
Checked By:

FLOOR PLANS

Scale: As indicated
Drawn By: Author
Date: 10 JUNE 2019
Checked By: Checker
Project #:

Depot Square Phase II, LLC - DEPOT II BUILDING
134-142-146 Rantoul Street and 1-9 Park Street Beverly, MA 01915

SV DESIGN
126 Dodge Street Beverly, Massachusetts 01915
t 978.927.3745
www.svdesign.com

SV DESIGN

© SV Design, LLC

FLOOR PLANS

A100.7

2 PRESENTATION - LEVEL 06
1/16" = 1'-0"

PARKING REQUIREMENTS:
RESIDENTIAL: 1 SPACE PER RESIDENTIAL UNIT REQUIRED
111 APARTMENTS = 111 SPACES (OF THE 111 SPACES, 6 ARE REQUIRED TO BE HC)
RETAIL: 1 SPACE PER 275 SF OF GROSS FLOOR AREA REQUIRED
7,975 SF RETAIL/ 275 SF = 29 SPACES
TOTAL REQUIRED: 111 + 29 = 140 SPACES

PARKING MATRIX

	# OF SPACES
LOWER GARAGE	61
UPPER GARAGE	54
STREET PARKING ALONG FRONTAGE	32
TOTAL PARKING SPACES PROVIDED	147

UNIT MATRIX

	STUDIO UNITS	ONE BEDROOM UNITS	ONE BED WITH DEN	TWO BEDROOM UNITS	TOTAL UNITS
FIRST FLOOR	3	5	0	2	10
SECOND FLOOR	3	17	0	3	23
THIRD FLOOR	3	17	0	3	23
FOURTH FLOOR	3	17	0	3	23
FIFTH FLOOR	0	13	1	4	18
SIXTH FLOOR	0	11	1	2	14
TOTAL	12	80	2	17	111

LOT SQUARE FOOTAGE

	SQUARE FOOTAGE
LOCUS PROPERTY AREA	28,850 SF +/-

BUILDING SQUARE FOOTAGE

	SQUARE FOOTAGE
LOWER GARAGE	26,700 SF
UPPER GARAGE	26,900 SF
FIRST FLOOR	21,000 SF
SECOND FLOOR	21,700 SF
THIRD FLOOR	21,700 SF
FOURTH FLOOR	21,700 SF
FIFTH FLOOR	18,200 SF
SIXTH FLOOR	13,900 SF
TOTAL BUILDING SQUARE FOOTAGE	171,800 SF

RETAIL SQUARE FOOTAGE

	SQUARE FOOTAGE
RETAIL SPACE 1	3,025 SF
RETAIL SPACE 2	2,750 SF
RETAIL SPACE 3	2,200 SF
TOTAL RETAIL SQUARE FOOTAGE	7,975 SF

COLOR LEGEND

- CIRCULATION
- COMMON
- GARAGE
- MECHANICAL
- ONE BED WITH DEN
- ONE BEDROOM
- RETAIL
- STUDIO
- TWO BEDROOM

SHEET AMENDED 12 AUG 2019

Revisions
Issue Date: Description
PLANNING BOARD FILING 10 JUNE 2019
AMENDED 12 AUGUST 2019
Checked By:

FLOOR PLANS

Scale: As indicated
Drawn By: Author
Date: 10 JUNE 2019
Checked By: Checker
Project #:

Depot Square Phase II, LLC - DEPOT II BUILDING
134-142-146 Rantoul Street and 1-9 Park Street Beverly, MA 01915

SV DESIGN
126 Dodge Street Beverly, Massachusetts 01915
www.svdesign.com t 978.927.3745

SV DESIGN

© SV Design, LLC.

FLOOR PLANS

A100.8

C:\Users\krista\Documents\Beverly Crossing_Depot Sq 2_R2017_kristaNZLTD.rvt

1 East Exterior Elevation (Rantoul Street)
1/8" = 1'-0"

GENERAL NOTE: SEE SHEET A100.14 AND A100.15
FOR EXTERIOR BUILDING MATERIALS

SHEET AMENDED 12 AUG 2019

C:\Users\krista\Documents\Beverly Crossing_Depot Sq 2_R2017_kristaNZLTD.rvt

Revisions PLANNING BOARD FILING 10 JUNE 2019
AMENDED 12 AUGUST 2019

Issue Date:	Description	Checked By

RANTOUL STREET ELEVATION

Scale: 1/8" = 1'-0"
Drawn By: Author
Checked By: Checker
Date: 10 JUNE 2019
Project #:

Depot Square Phase II, LLC - DEPOT II BUILDING
134-142-146 Rantoul Street and 1-9 Park Street Beverly, MA 01915

SV DESIGN 126 Dodge Street Beverly, Massachusetts 01915 www.svdesign.com t 978.927.3745

SV DESIGN

© SV Design, LLC

RANTOUL STREET ELEVATION

A100.9

1 North Exterior Elevation (Railroad Ave)
1/8" = 1'-0"

GENERAL NOTE: SEE SHEET A100.14 AND A100.15
FOR EXTERIOR BUILDING MATERIALS

SHEET AMENDED 12 AUG 2019

Revisions

Issue Date:	Description	Checked By
	PLANNING BOARD FILING 10 JUNE 2019 AMENDED 12 AUGUST 2019	

RAILROAD AVE ELEVATION

Scale: 1/8" = 1'-0"
Drawn By: Author
Checked By: Checker
Date: 10 JUNE 2019
Project #:

Depot Square Phase II, LLC - DEPOT II BUILDING
134-142-146 Rantoul Street and 1-9 Park Street Beverly, MA 01915

SV DESIGN
126 Dodge Street Beverly, Massachusetts 01915
www.svdesign.com t 978.927.3745

SV DESIGN

© SV Design, LLC

RAILROAD AVE ELEVATION

A100.10

C:\Users\krista\Documents\Beverly Crossing_Depot Sq 2_R2017_kristaNZLTD.rvt

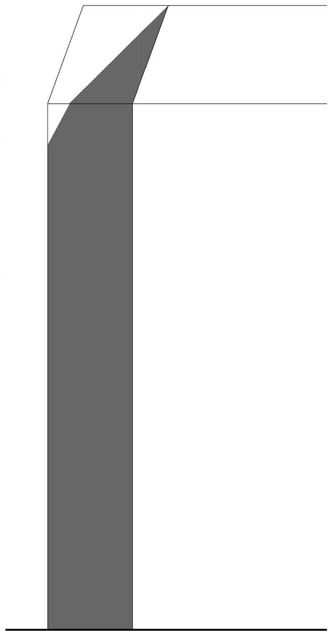

1 West Exterior Elevation (Park Street)
1/8" = 1'-0"

GENERAL NOTE: SEE SHEET A100.14 AND A100.15
FOR EXTERIOR BUILDING MATERIALS

SHEET AMENDED 12 AUG 2019

Revisions		
Issue Date:	Description	Checked By:
	PLANNING BOARD FILING	10 JUNE 2019
		AMENDED 12 AUGUST 2019

PARK STREET ELEVATION

Depot Square Phase II, LLC - DEPOT II BUILDING
134-142-146 Rantoul Street and 1-9 Park Street Beverly, MA 01915

SV DESIGN 126 Dodge Street Beverly, Massachusetts 01915 t 978.927.3745 www.svdesign.com

Scale: 1/8" = 1'-0"
Drawn By: Author
Checked By: Checker
Date: 10 JUNE 2019
Project #:

SV DESIGN

© SV Design, LLC

PARK STREET ELEVATION

A100.11

C:\Users\krista\Documents\Beverly Crossing_Depot Sq 2_R2017_kristaNZLTD.rvt

2 South Exterior Elevation (Pleasant Street)
1/8" = 1'-0"

GENERAL NOTE: SEE SHEET A100.14 AND A100.15
FOR EXTERIOR BUILDING MATERIALS

SHEET AMENDED 12 AUG 2019

Revisions

Issue Date:	Description	Checked By:
	PLANNING BOARD FILING 10 JUNE 2019	
	AMENDED 12 AUGUST 2019	

PLEASANT STREET ELEVATION

Depot Square Phase II, LLC - DEPOT II BUILDING
134-142-146 Rantoul Street and 1-9 Park Street Beverly, MA 01915

SV DESIGN 126 Dodge Street Beverly, Massachusetts 01915 www.svdesign.com t 978.927.3745

Scale: 1/8" = 1'-0"
Drawn By: Author
Checked By: Checker
Date: 10 JUNE 2019
Project #:

SV DESIGN

© SV Design, LLC.

PLEASANT STREET ELEVATION

A100.12

C:\Users\krista\Documents\Beverly Crossing_Depot Sq 2_R2017_kristaNZLTD.rvt

COURTYARD
ELEVATIONS REMOVED
FROM FILING

SHEET AMENDED 12 AUG 2019

Revisions

Issue Date:	Description

PLANNING BOARD FILING 10 JUNE 2019
AMENDED 12 AUGUST 2019
Checked By:

COURTYARD ELEVATIONS

Scale:
Drawn By: Author
Checked By: Checker
Date: 10 JUNE 2019
Project #:

Depot Square Phase II, LLC - DEPOT II BUILDING
134-142-146 Rantoul Street and 1-9 Park Street Beverly, MA 01915

SV DESIGN 126 Dodge Street Beverly, Massachusetts 01915 t 978.927.3745 www.svdesign.com

SV DESIGN

© SV Design, LLC

COURTYARD ELEVATIONS

A100.13

C:\Users\krista\Documents\Beverly Crossing_Depot Sq 2_R2017_kristaNZLTD.rvt

Vinyl Clad Windows and
Patio Doors in Grey

Black Aluminum Railing System

Multi- Step Brick Corbel Cornice

Vinyl Clad Windows and
Patio Doors in Black

Black Aluminum Railing System

Shiplap Cornice with
Reveal Slot for Signage

Canvas Awnings

Clear Glass in
Clear Anodized Aluminum
Storefront System

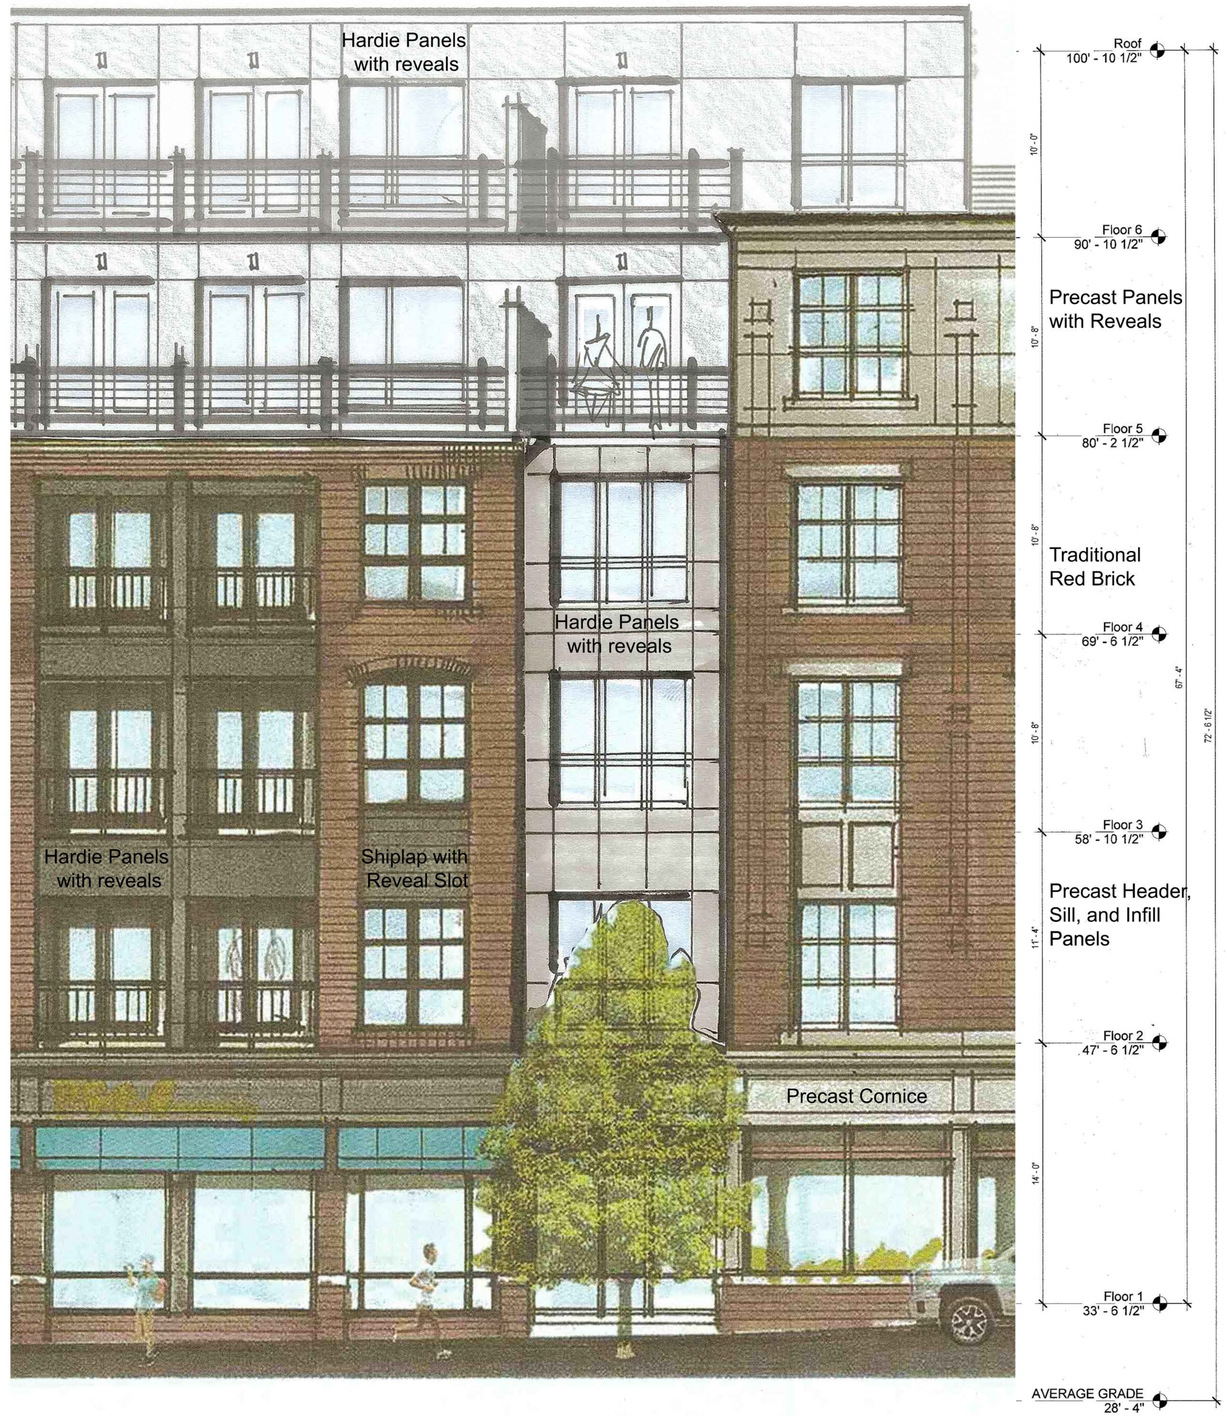

SHEET AMENDED 12 AUG 2019

Revisions

Issue Date:	Description	Checked By:
	PLANNING BOARD FILING	
10 JUNE 2019		
AMENDED 12 AUGUST 2019		

ENLARGED RANTOUL STREET ELEVATION

Scale:

Drawn By: Author

Checked By: Checker

Date: 10 JUNE 2019

Project #:

Depot Square Phase II, LLC - DEPOT II BUILDING

134-142-146 Rantoul Street and 1-9 Park Street Beverly, MA 01915

SV DESIGN 126 Dodge Street Beverly, Massachusetts 01915 t 978.927.3745 www.svdesign.com

SV DESIGN

© SV Design, LLC.

ENLARGED RANTOUL STREET ELEVATION

A100.14

C:\Users\krista\Documents\Beverly Crossing_Depot Sq 2_R2017_kristaNZLTD.rvt

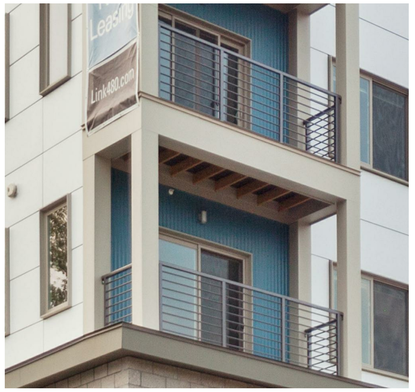

ALUMINUM RAILING SYSTEM- TO BE BLACK

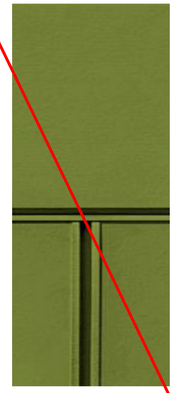

NICHIHA PANEL ACCENT

NOT USED

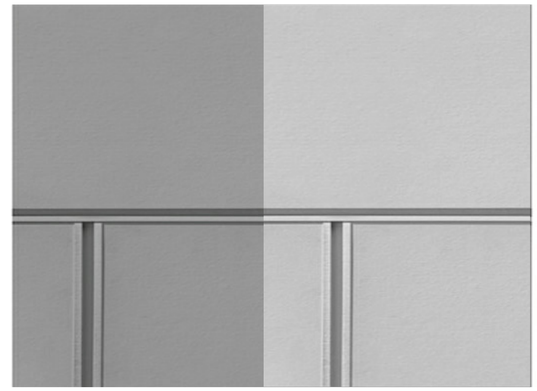

HARDIE PANELS WITH REVEALS/
~~NICHIHA PANEL~~

1X8 SHIPLAP WITH 3/4" REVEAL SLOT

CLEAR ANODIZED ALUMINUM AND BLACK STOREFRONT

TRADITIONAL RED BRICK

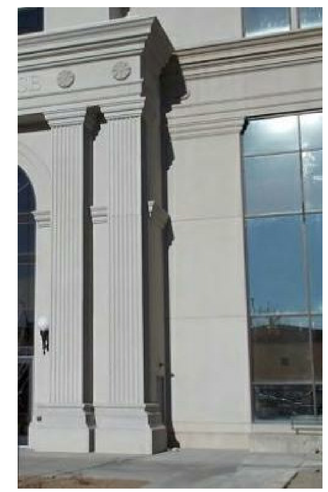

PRECAST PANELS

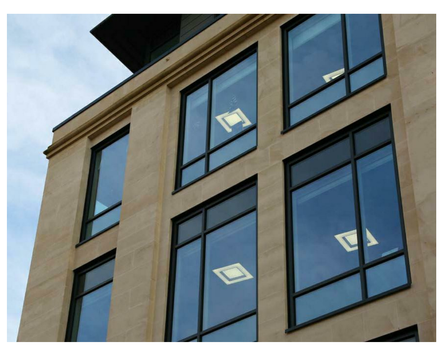

VINYL CLAD WINDOWS IN BLACK

BLACK BRICK AT RETAIL FACADE

NOT USED

SHEET AMENDED 12 AUG 2019

C:\Users\krista\Documents\Beverly Crossing_Depot Sq 2_R2017_kristaNZLTD.rvt

Revisions

Issue Date:	Description	Checked By:
	PLANNING BOARD FILING	
10 JUNE 2019		
AMENDED 12 AUG 2019		

MATERIALS BOARD

Scale:
Drawn By: Author
Checked By: Checker
Date: 10 JUNE 2019
Project #:

Depot Square Phase II, LLC - DEPOT II BUILDING
134-142-146 Rantoul Street and 1-9 Park Street Beverly, MA 01915

SV DESIGN
128 Dodge Street
Beverly, Massachusetts 01915
t 978.927.3745
www.svdesign.com

SV DESIGN

© SV Design, LLC

MATERIALS BOARD

A100.15

COMMEMORATIVE
EXHIBIT REMOVED
FROM FILING

SHEET AMENDED 12 AUG 2019

Revisions		
Issue Date:	Description	
	PLANNING BOARD FILING	10 JUNE 2019
		AMENDED 12 AUGUST 2019
		Checked By:

DEPOT TRANSPORTATION
COMMEMORATIVE EXHIBIT

Scale:
Drawn By: Author
Checked By: Checker
Date: 10 JUNE 2019
Project #:

Depot Square Phase II, LLC - DEPOT II BUILDING
134-142-146 Rantoul Street and 1-9 Park Street Beverly, MA 01915

SV DESIGN 126 Dodge Street Beverly, Massachusetts 01915 t 978.927.3745 www.svdesign.com

SV DESIGN

© SV Design, LLC

DEPOT
TRANSPORTATION
COMMEMORATIVE
EXHIBIT

A100.16

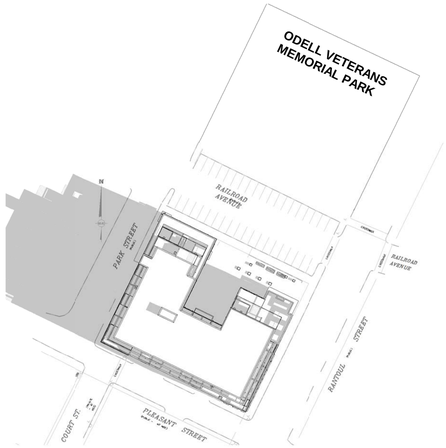

1 MARCH 21 / SEPTEMBER 21 - 9AM
1" = 80'-0"

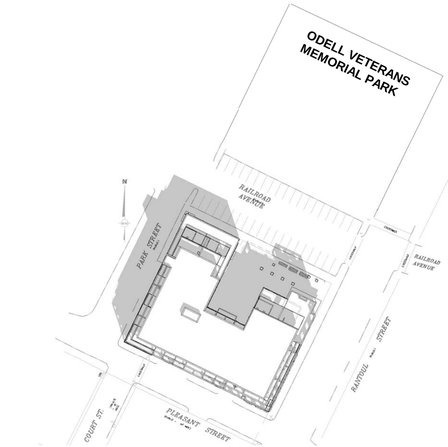

2 MARCH 21 / SEPTEMBER 21 - 12PM
1" = 80'-0"

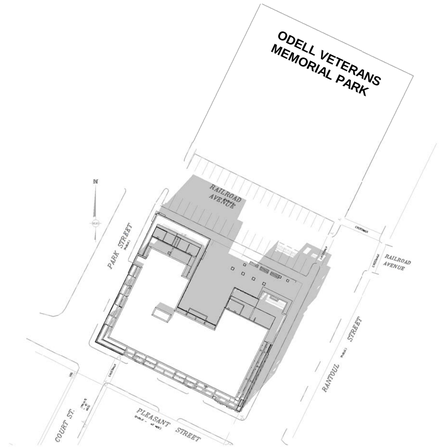

3 MARCH 21 / SEPTEMBER 21 - 3PM
1" = 80'-0"

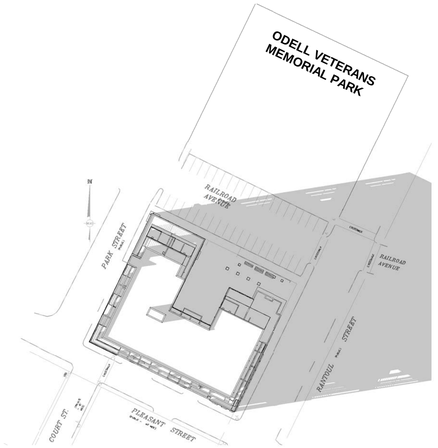

4 MARCH 21 / SEPTEMBER 21 - 6PM
1" = 80'-0"

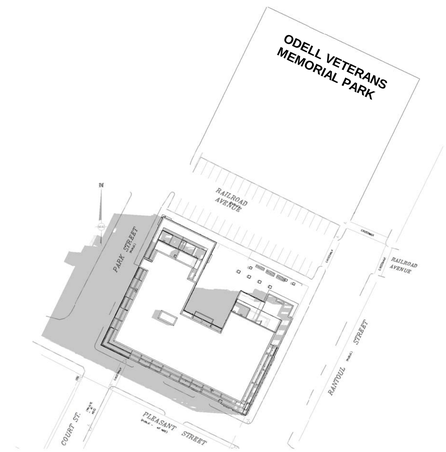

5 JUNE 21 - 9AM
1" = 80'-0"

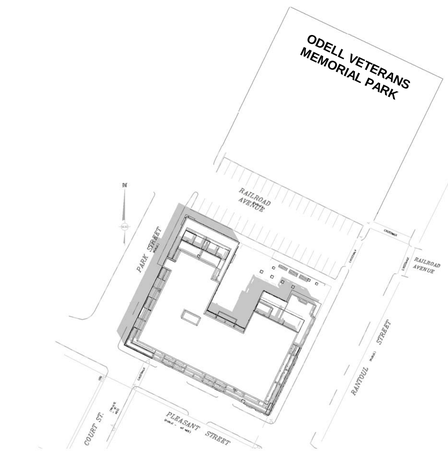

7 JUNE 21 - 12PM
1" = 80'-0"

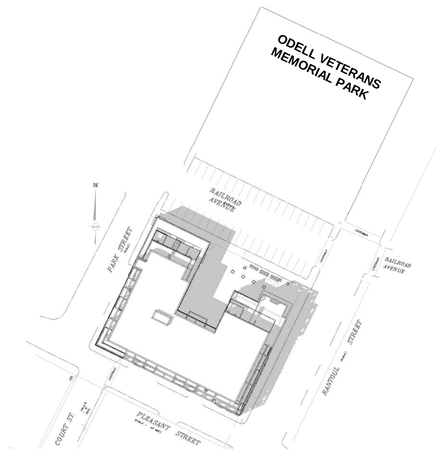

8 JUNE 21 - 3PM
1" = 80'-0"

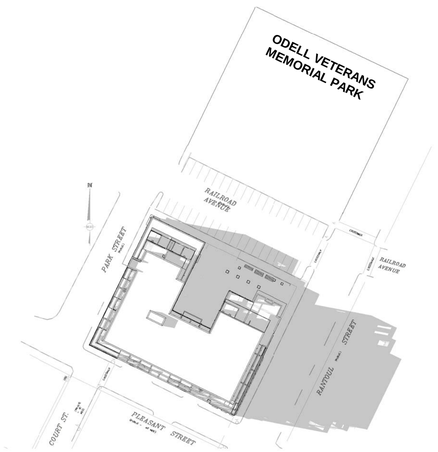

9 JUNE 21 - 6PM
1" = 80'-0"

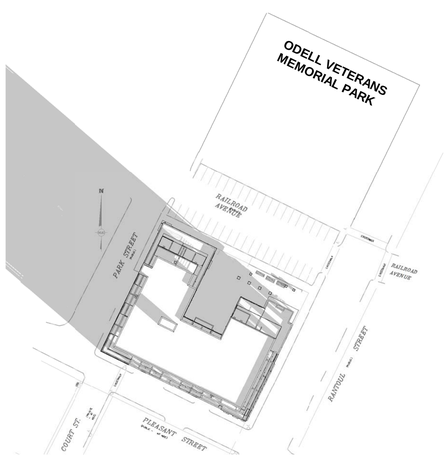

6 DECEMBER 21 - 9AM
1" = 80'-0"

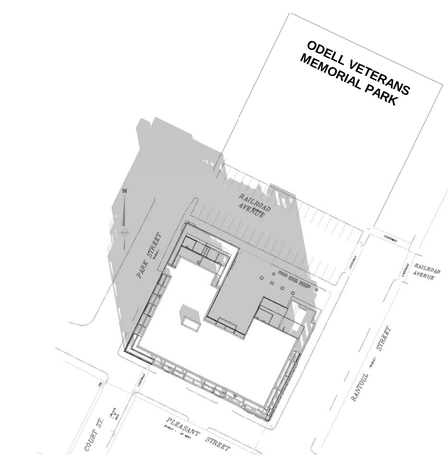

10 DECEMBER 21 - 12PM
1" = 80'-0"

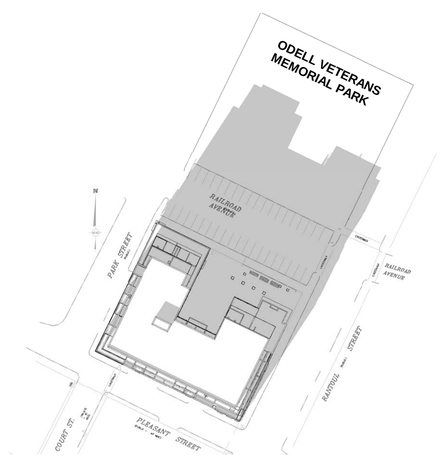

11 DECEMBER 21 - 3PM
1" = 80'-0"

Ref. North

SHEET AMENDED 12 AUG 2019

Revisions

Issue Date:	Description	Checked By:
	PLANNING BOARD FILING	
10 JUNE 2019		
AMENDED 12 AUGUST 2019		

SUN STUDY

Scale: 1" = 80'-0"
Drawn By: Author
Checked By: Checker
Date: 10 JUNE 2019
Project #:

Depot Square Phase II, LLC - DEPOT II BUILDING
134-142-146 Rantoul Street and 1-9 Park Street Beverly, MA 01915

SV DESIGN
126 Dodge Street
Beverly, Massachusetts 01915
t 978.927.3745
www.svdesign.com

SV DESIGN

© SV Design, LLC

SUN STUDY

A100.17

C:\Users\krista\Documents\Beverly Crossing_Depot Sq 2_R2017_kristaNZLTD.rvt