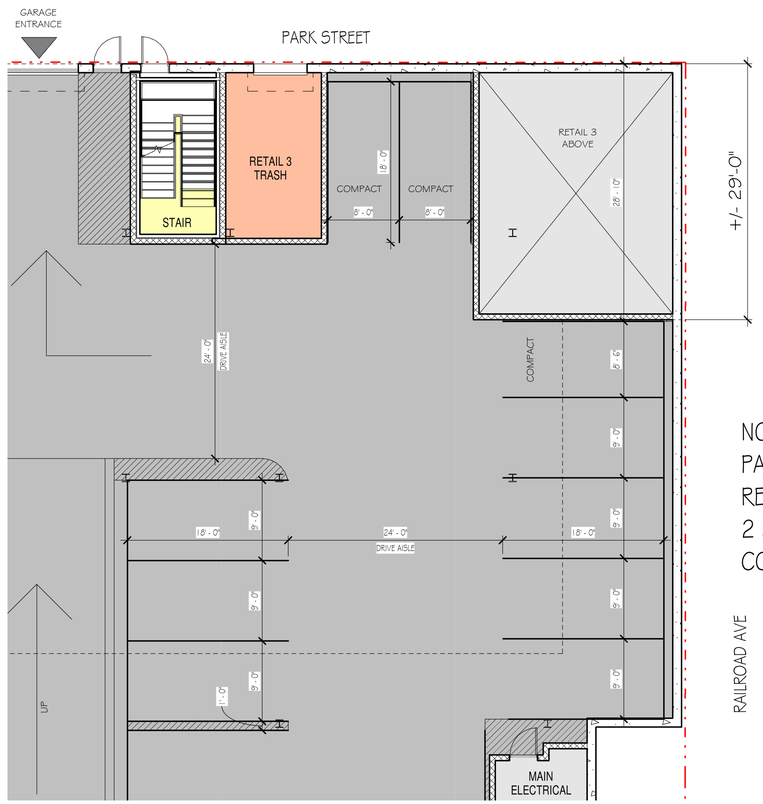

NOTE: LOSS OF 1 PARKING SPACE, REPLACED BY RECOUNT. 2 SPACES BECAME COMPACT SIZED.

④ UPPER GARAGE PLAN
1/8" = 1'-0"

② ENLARGED PARK STREET ELEVATION
1/4" = 1'-0"

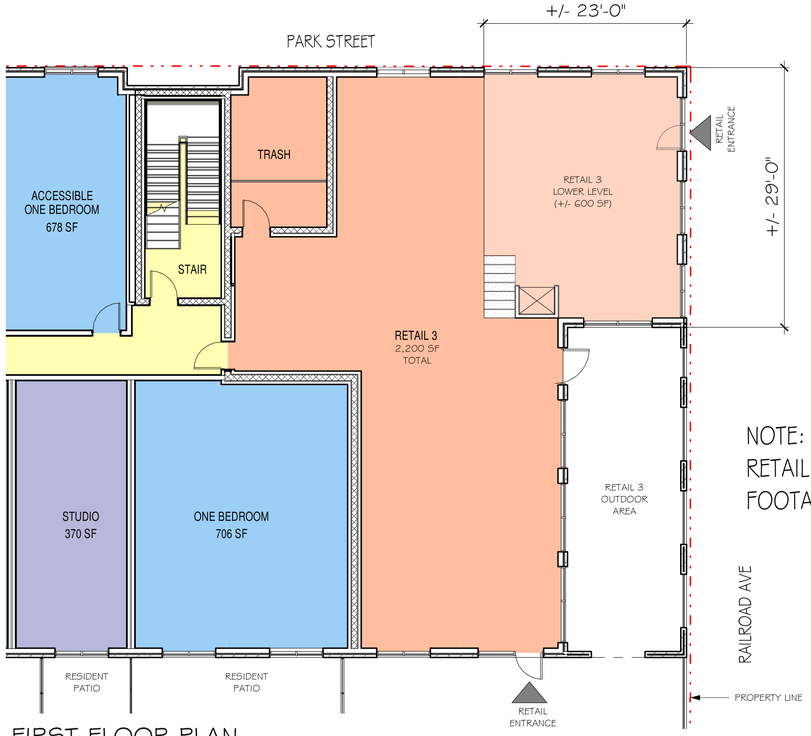

NOTE: NO CHANGE IN RETAIL GROSS SQUARE FOOTAGE

③ FIRST FLOOR PLAN
1/8" = 1'-0"

① ENLARGED RAILROAD AVE ELEVATION
1/4" = 1'-0"

SHEET ADDED 15 OCTOBER 2019

Revisions
Issue Date: Description
PLANNING BOARD FILING 10 JUNE 2019
ADDED 15 OCTOBER 2019
Checked By

ENLARGED RAILROAD AND PARK ELEVATIONS

Scale: As indicated
Drawn By:
Date: 10 JUNE 2019
Checked By:
Project #:

Depot Square Phase II, LLC - DEPOT II BUILDING
134-142-146 Rantoul Street and 1-9 Park Street Beverly, MA 01915

SV DESIGN
126 Dodge Street Beverly, Massachusetts 01915
t 978.927.3745
www.svdesign.com

© SV Design, LLC.

ENLARGED RAILROAD AND PARK ELEVATIONS

A100.20

C:\Users\krista\Documents\Beverly Crossing_Depot Sq 2_R2017_kristaNZLTD.rvt