Depot Square Phase II, LLC

Depot II Building

134-142-146 Rantoul Street and 1-9 Park Street
Beverly, MA 01915

PLANNING BOARD FILING
10 JUNE 2019- AMENDED 17 JANUARY 2020

Sheet Index:

SHEET NUMBER	SHEET NAME	PLANNING BOARD FILING 06.10.19	PLANNING BOARD AMENDED FILING 08.12.19	DESIGN REVIEW BOARD AMENDED FILING 08.28.19	DESIGN REVIEW BOARD AMENDED FILING 12.04.19	PLANNING BOARD AMENDED FILING 12.09.19	DESIGN REVIEW BOARD AMENDED FILING 01.02.20	PLANNING BOARD AMENDED FILING 01.17.2020
ARCHITECTURAL SCHEMATIC								
A100.0	COVER SHEET	■	■	■	■	■	■	■
A100.1	FLOOR PLANS	■	■	■	■	■	■	■
A100.2	FLOOR PLANS	■	■	■	■	■	■	■
A100.3	FLOOR PLANS	■	■	■	■	■	■	■
A100.4	FLOOR PLANS	■	■	■	■	■	■	■
A100.5	SITE FEATURES PLAN	■	■	■	■	■	■	■
A100.6	HARDSCAPE AND PLANTING PLANS				■	■	■	■
A100.7	SITE FEATURES IMAGES	■	■	■	■	■	■	■
A100.8	RANTOUL STREET ELEVATION	■	■	■	■	■	■	■
A100.9	RAILROAD AVE ELEVATION	■	■	■	■	■	■	■
A100.10	PARK STREET ELEVATION	■	■	■	■	■	■	■
A100.11	PLEASANT STREET ELEVATION	■	■	■	■	■	■	■
A100.12	MATERIALS BOARD	■	■	■	■	■	■	■
A100.13	MATERIALS BOARD- CASA				■	■	■	■
A100.14	SUN STUDY	■	■	■	■	■	■	■
A100.15	COURTYARD ELEVATIONS	■					■	■
A100.16	RENDERING						■	■
A100.17	RENDERING						■	■
A100.18	RENDERING						■	■
A100.19	RENDERING						■	■

Project Team:

Depot Square Phase II, LLC
Owner

15 Rantoul Street
Beverly MA 01915
978.867.0403

Meridian Associates
Civil Engineer/ Landscape Architect

500 Cummings Center, Suite 5950
Beverly MA 01915
978.299.0447

SV Design, LLC
Architect

126 Dodge Street
Beverly MA 01915
978.927.3745

SHEET AMENDED 17 JAN 2020

Revisions PLANNING BOARD FILING 10 JUNE 2019 AMENDED 17 JANUARY 2020

Issue Date:	Description	Checked By:

COVER SHEET

Scale:
Drawn By:
Checked By:
Date: 10 JUNE 2019
Project #:

Depot Square Phase II, LLC - DEPOT II BUILDING
134-142-146 Rantoul Street and 1-9 Park Street Beverly, MA 01915
SV DESIGN 126 Dodge Street Beverly, Massachusetts 01915 www.svdesign.com t 978.927.3745

SV DESIGN

© SV Design, LLC

COVER SHEET

A100.0

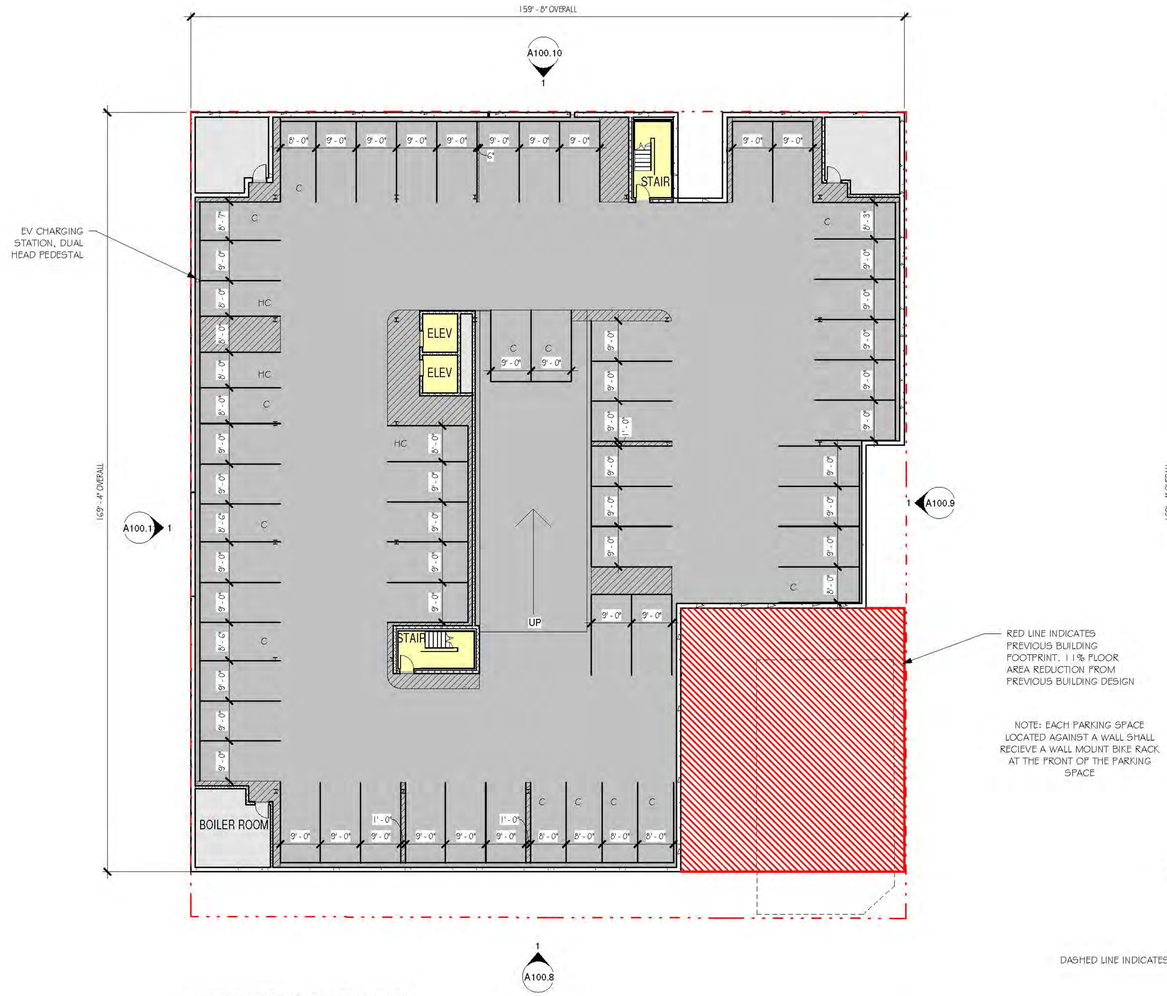

NOTE: EACH PARKING SPACE LOCATED AGAINST A WALL SHALL RECIEVE A WALL MOUNT BIKE RACK AT THE FRONT OF THE PARKING SPACE

2 PRESENTATION - LOWER GARAGE
1/16" = 1'-0"

1 PRESENTATION - UPPER GARAGE
1/16" = 1'-0"

PARKING REQUIREMENTS:
RESIDENTIAL: 1 SPACE PER RESIDENTIAL UNIT REQUIRED
106 APARTMENTS = 106 SPACES (OF THE 106 SPACES, 6 ARE REQUIRED TO BE HC)
RETAIL: 1 SPACE PER 275 SF OF GROSS FLOOR AREA REQUIRED
9,000 SF RETAIL/ 275 SF = 33 SPACES
TOTAL REQUIRED: 106 + 33 = 139 SPACES

PARKING MATRIX

	# OF SPACES
LOWER GARAGE	59
UPPER GARAGE	47
STREET PARKING ALONG FRONTAGE	29
PARKING SPACES PROVIDED IN PUBLIC GARAGE	4
TOTAL PARKING SPACES	139

LOT SQUARE FOOTAGE

	SQUARE FOOTAGE
LOCUS PROPERTY AREA	28,850 SF +/-

UNIT MATRIX

	STUDIO UNITS	ONE BEDROOM UNITS	ONE BED WITH DEN	TWO BEDROOM UNITS	TOTAL UNITS
FIRST FLOOR	2	5	0	2	9
SECOND FLOOR	3	18	0	3	24
THIRD FLOOR	3	18	0	3	24
FOURTH FLOOR	3	14	0	4	21
FIFTH FLOOR	0	10	1	5	16
SIXTH FLOOR	0	8	1	3	12
TOTAL	11	73	2	20	106

BUILDING SQUARE FOOTAGE

	SQUARE FOOTAGE
LOWER GARAGE	23,600 SF
UPPER GARAGE	25,300 SF
FIRST FLOOR	22,300 SF
SECOND FLOOR	23,100 SF
THIRD FLOOR	23,100 SF
FOURTH FLOOR	20,500 SF
FIFTH FLOOR	17,100 SF
SIXTH FLOOR	12,400 SF
TOTAL BUILDING SQUARE FOOTAGE	166,400 SF

RETAIL SQUARE FOOTAGE

	SQUARE FOOTAGE
RETAIL SPACE 1	2,800 SF
RETAIL SPACE 2	2,400 SF
RETAIL SPACE 3	2,400 SF
RETAIL SPACE 4	1,400 SF
TOTAL RETAIL SQUARE FOOTAGE	9,000 SF

COLOR LEGEND

- CIRCULATION
- COMMON
- GARAGE
- MECHANICAL
- ONE BED WITH DEN
- ONE BEDROOM
- RETAIL
- STUDIO
- TWO BEDROOM

SHEET AMENDED 17 JAN 2020

Revisions
Issue Date: Description
PLANNING BOARD FILING 10 JUNE 2019
AMENDED 17 JANUARY 2020
Checked By:

FLOOR PLANS

Scale: As indicated
Drawn By:
Date: 10 JUNE 2019
Checked By:
Project #:

Depot Square Phase II, LLC - DEPOT II BUILDING
134-142-146 Rantoul Street and 1-9 Park Street Beverly, MA 01915

SV DESIGN
126 Dodge Street Beverly, Massachusetts 01915 t 978.927.3745 www.svdesign.com

SV DESIGN

© SV Design, LLC

FLOOR PLANS

A100.1

1 PRESENTATION - LEVEL 01
3/32" = 1'-0"

COLOR LEGEND

- CIRCULATION
- COMMON
- GARAGE
- MECHANICAL
- ONE BED WITH DEN
- ONE BEDROOM
- RETAIL
- STUDIO
- TWO BEDROOM

SHEET AMENDED 17 JAN 2020

Revisions

Issue Date:	Description	Checked By:
PLANNING BOARD FILING 10 JUNE 2019		
AMENDED 17 JANUARY 2020		

FLOOR PLANS

Depot Square Phase II, LLC - DEPOT II BUILDING
134-142-146 Rantoul Street and 1-9 Park Street Beverly, MA 01915

SV DESIGN 126 Dodge Street Beverly, Massachusetts 01915 www.svdesign.com t 978.927.3745

Scale: 3/32" = 1'-0"
Drawn By:
Checked By:
Date: 10 JUNE 2019
Project #:

SV DESIGN

© SV Design, LLC

FLOOR PLANS

A100.2

Beverly Crossing_Depot Sq 2_R2017_kristaNZLTD_detached.rvt

1 PRESENTATION - LEVEL 02 AND 03
1/16" = 1'-0"

2 PRESENTATION - LEVEL 04
1/16" = 1'-0"

PARKING REQUIREMENTS:
RESIDENTIAL: 1 SPACE PER RESIDENTIAL UNIT REQUIRED
106 APARTMENTS = 106 SPACES (OF THE 106 SPACES, 6 ARE REQUIRED TO BE HC)
RETAIL: 1 SPACE PER 275 SF OF GROSS FLOOR AREA REQUIRED
9,000 SF RETAIL/ 275 SF = 33 SPACES
TOTAL REQUIRED: 106 + 33 = 139 SPACES

PARKING MATRIX

	# OF SPACES
LOWER GARAGE	59
UPPER GARAGE	47
STREET PARKING ALONG FRONTAGE	29
PARKING SPACES PROVIDED IN PUBLIC GARAGE	4
TOTAL PARKING SPACES	139

LOT SQUARE FOOTAGE

	SQUARE FOOTAGE
LOCUS PROPERTY AREA	28,850 SF +/-

UNIT MATRIX

	STUDIO UNITS	ONE BEDROOM UNITS	ONE BED WITH DEN	TWO BEDROOM UNITS	TOTAL UNITS
FIRST FLOOR	2	5	0	2	9
SECOND FLOOR	3	18	0	3	24
THIRD FLOOR	3	18	0	3	24
FOURTH FLOOR	3	14	0	4	21
FIFTH FLOOR	0	10	1	5	16
SIXTH FLOOR	0	8	1	3	12
TOTAL	11	73	2	20	106

BUILDING SQUARE FOOTAGE

	SQUARE FOOTAGE
LOWER GARAGE	23,600 SF
UPPER GARAGE	25,300 SF
FIRST FLOOR	22,300 SF
SECOND FLOOR	23,100 SF
THIRD FLOOR	23,100 SF
FOURTH FLOOR	20,500 SF
FIFTH FLOOR	17,100 SF
SIXTH FLOOR	12,400 SF
TOTAL BUILDING SQUARE FOOTAGE	166,400 SF

RETAIL SQUARE FOOTAGE

	SQUARE FOOTAGE
RETAIL SPACE 1	2,800 SF
RETAIL SPACE 2	2,400 SF
RETAIL SPACE 3	2,400 SF
RETAIL SPACE 4	1,400 SF
TOTAL RETAIL SQUARE FOOTAGE	9,000 SF

COLOR LEGEND

- CIRCULATION
- COMMON
- GARAGE
- MECHANICAL
- ONE BED WITH DEN
- ONE BEDROOM
- RETAIL
- STUDIO
- TWO BEDROOM

SHEET AMENDED 17 JAN 2020

Revisions
Issue Date: Description
PLANNING BOARD FILING 10 JUNE 2019
AMENDED 17 JANUARY 2020
Checked By:

FLOOR PLANS

Scale: As indicated
Drawn By:
Checked By:
Date: 10 JUNE 2019
Project #:

Depot Square Phase II, LLC - DEPOT II BUILDING
134-142-146 Rantoul Street and 1-9 Park Street Beverly, MA 01915

SV DESIGN
126 Dodge Street Beverly, Massachusetts 01915 t 978.927.3745
www.svdesign.com

SV DESIGN

© SV Design, LLC

FLOOR PLANS

A100.3

1 PRESENTATION - LEVEL 05
1/16" = 1'-0"

2 PRESENTATION - LEVEL 06
1/16" = 1'-0"

PARKING REQUIREMENTS:
RESIDENTIAL: 1 SPACE PER RESIDENTIAL UNIT REQUIRED
106 APARTMENTS = 106 SPACES (OF THE 106 SPACES, 6 ARE REQUIRED TO BE HC)
RETAIL: 1 SPACE PER 275 SF OF GROSS FLOOR AREA REQUIRED
9,000 SF RETAIL/ 275 SF = 33 SPACES
TOTAL REQUIRED: 106 + 33 = 139 SPACES

PARKING MATRIX

	# OF SPACES
LOWER GARAGE	59
UPPER GARAGE	47
STREET PARKING ALONG FRONTAGE	29
PARKING SPACES PROVIDED IN PUBLIC GARAGE	4
TOTAL PARKING SPACES	139

LOT SQUARE FOOTAGE

	SQUARE FOOTAGE
LOCUS PROPERTY AREA	28,850 SF +/-

UNIT MATRIX

	STUDIO UNITS	ONE BEDROOM UNITS	ONE BED WITH DEN	TWO BEDROOM UNITS	TOTAL UNITS
FIRST FLOOR	2	5	0	2	9
SECOND FLOOR	3	18	0	3	24
THIRD FLOOR	3	18	0	3	24
FOURTH FLOOR	3	14	0	4	21
FIFTH FLOOR	0	10	1	5	16
SIXTH FLOOR	0	8	1	3	12
TOTAL	11	73	2	20	106

BUILDING SQUARE FOOTAGE

	SQUARE FOOTAGE
LOWER GARAGE	23,600 SF
UPPER GARAGE	25,300 SF
FIRST FLOOR	22,300 SF
SECOND FLOOR	23,100 SF
THIRD FLOOR	23,100 SF
FOURTH FLOOR	20,500 SF
FIFTH FLOOR	17,100 SF
SIXTH FLOOR	12,400 SF
TOTAL BUILDING SQUARE FOOTAGE	166,400 SF

RETAIL SQUARE FOOTAGE

	SQUARE FOOTAGE
RETAIL SPACE 1	2,800 SF
RETAIL SPACE 2	2,400 SF
RETAIL SPACE 3	2,400 SF
RETAIL SPACE 4	1,400 SF
TOTAL RETAIL SQUARE FOOTAGE	9,000 SF

COLOR LEGEND

- CIRCULATION
- COMMON
- GARAGE
- MECHANICAL
- ONE BED WITH DEN
- ONE BEDROOM
- RETAIL
- STUDIO
- TWO BEDROOM

SHEET AMENDED 17 JAN 2020

Revisions PLANNING BOARD FILING 10 JUNE 2019
AMENDED 17 JANUARY 2020
Issue Date: Description Checked By

FLOOR PLANS

Scale: As indicated
Drawn By:
Checked By:
Date: 10 JUNE 2019
Project #:

Depot Square Phase II, LLC - DEPOT II BUILDING
134-142-146 Rantoul Street and 1-9 Park Street Beverly, MA 01915
SV DESIGN 126 Dodge Street Beverly, Massachusetts 01915 t 978.927.3745 www.svdesign.com

SV DESIGN

© SV Design, LLC

FLOOR PLANS

A100.4

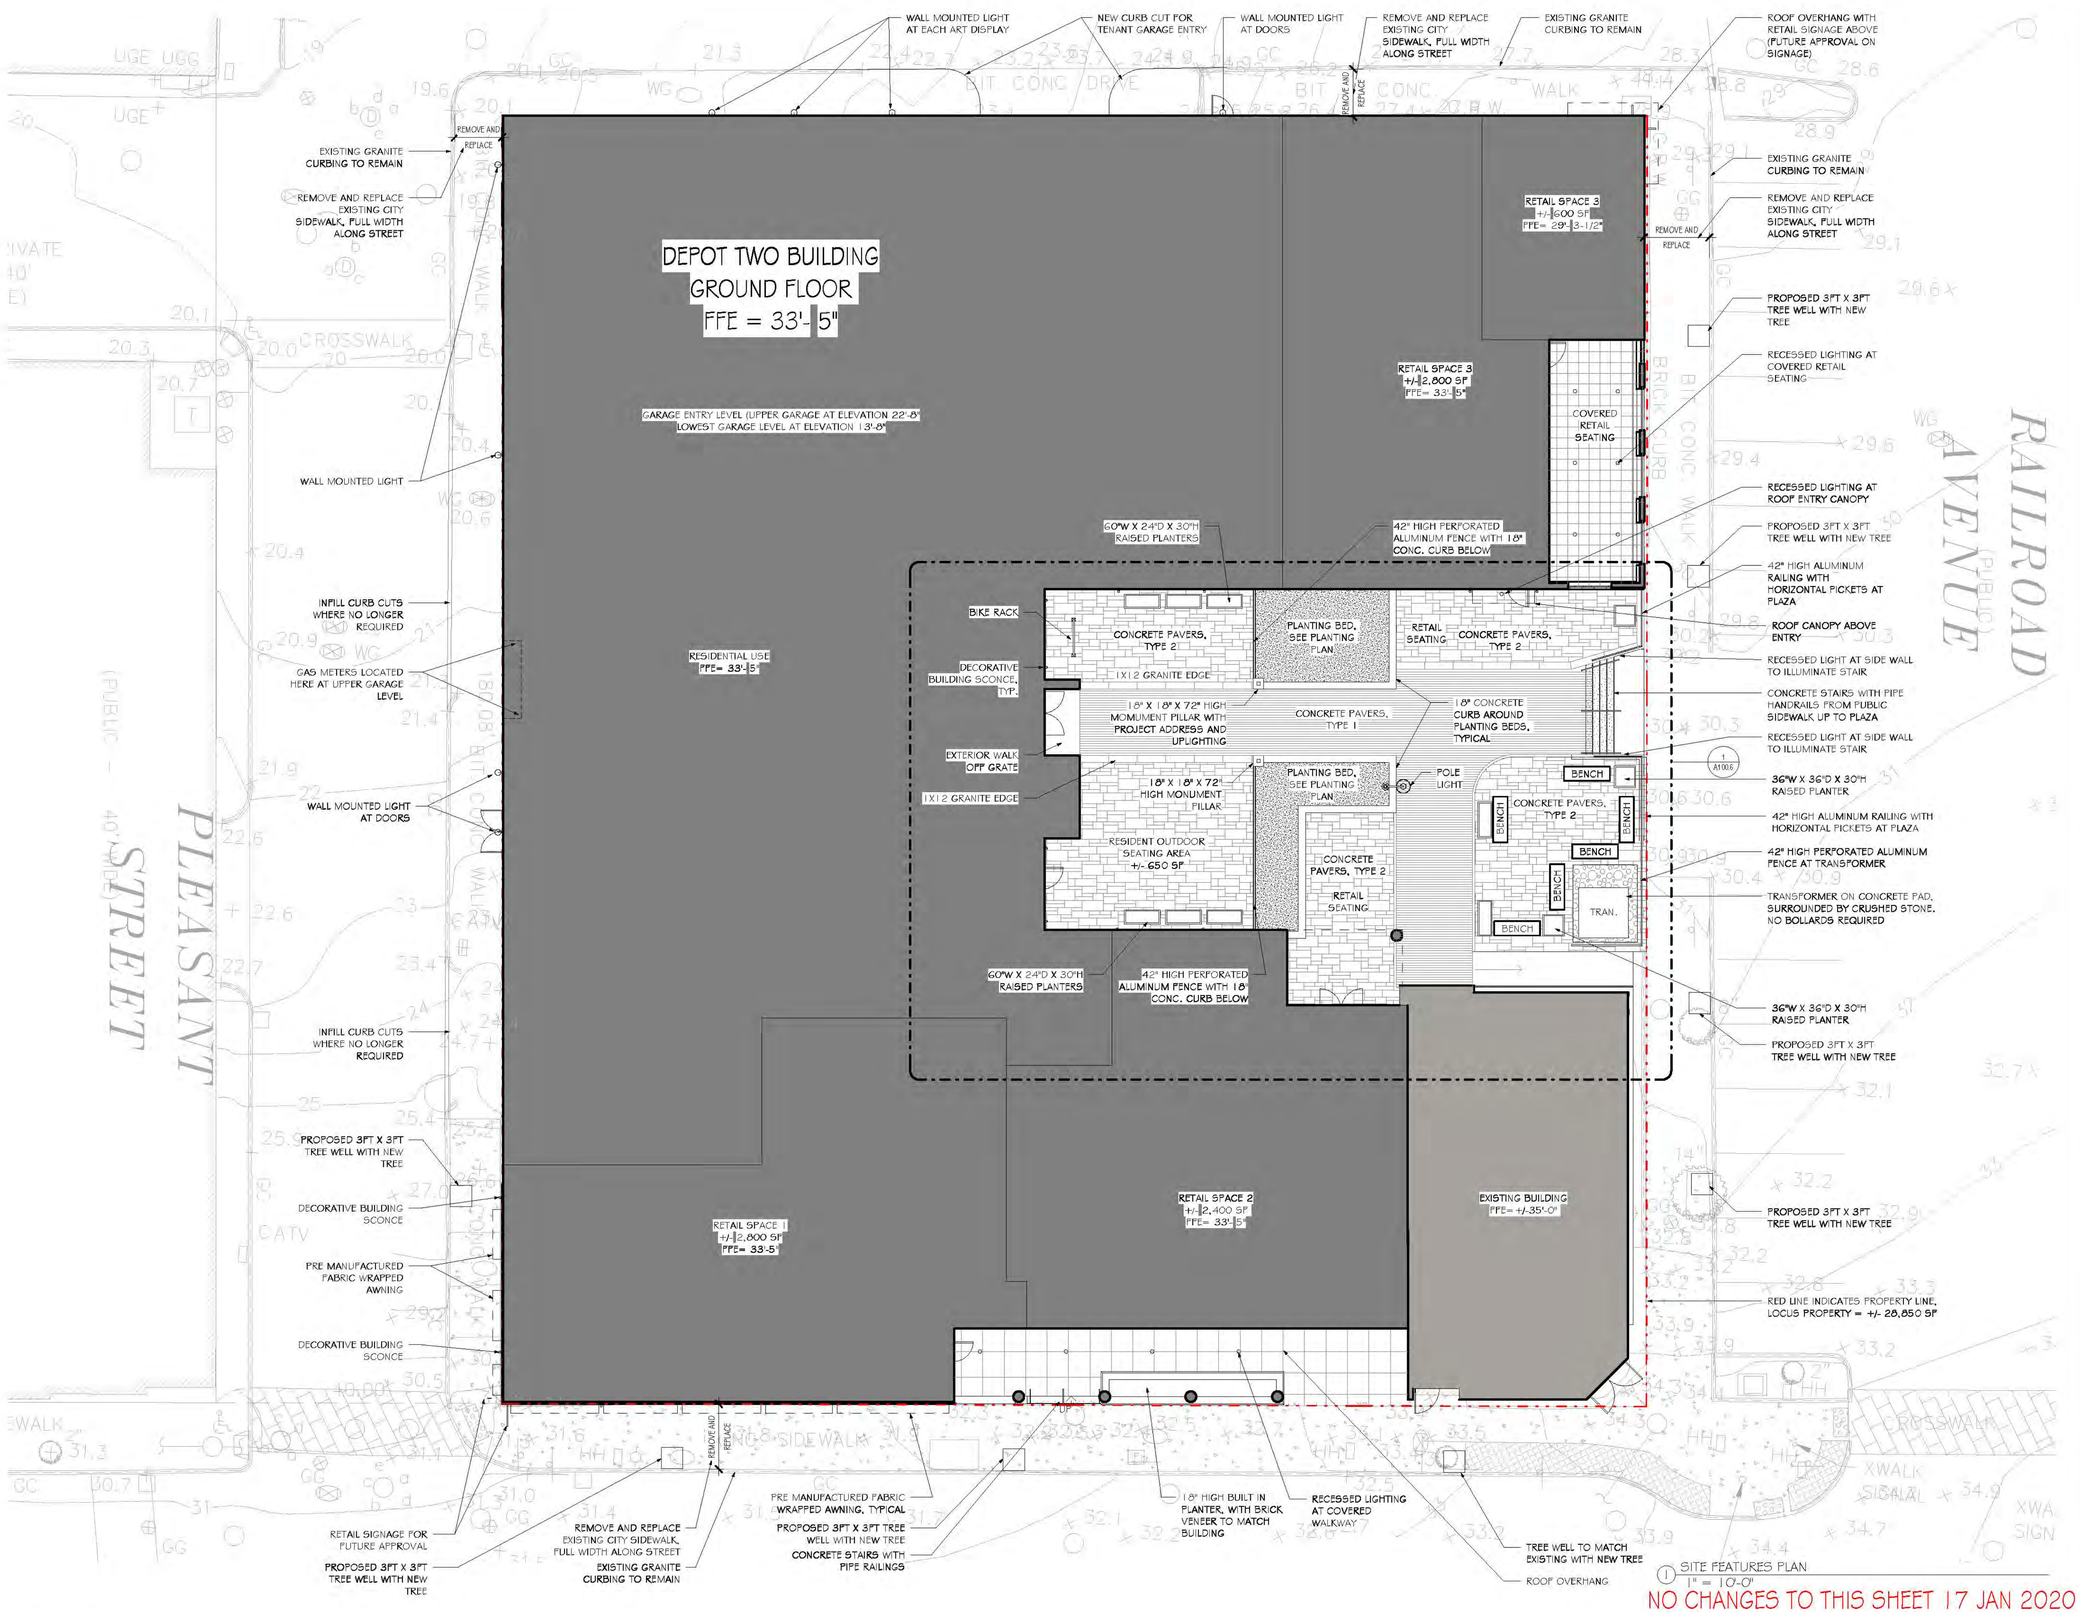

1 SITE FEATURES PLAN
1" = 10'-0"

NO CHANGES TO THIS SHEET 17 JAN 2020

Revisions

Issue Date:	Description	Checked By:
10 JUNE 2019	PLANNING BOARD FILING	
AMENDED 17 JANUARY 2020		

SITE FEATURES PLAN

Scale: 1" = 10'-0"
Drawn By:
Date: 10 JUNE 2019
Checked By:
Project #:

Depot Square Phase II, LLC - DEPOT II BUILDING
134-142-146 Rantoul Street and 1-9 Park Street Beverly, MA 01915

SV DESIGN
126 Dodge Street Beverly, Massachusetts 01915
t 978.927.3745
www.svdesign.com

SV DESIGN

© SV Design, LLC

SITE FEATURES PLAN

A100.5

Beverly Crossing_Depot Sq 2_R2017_kristaNZLTD_detached.rvt

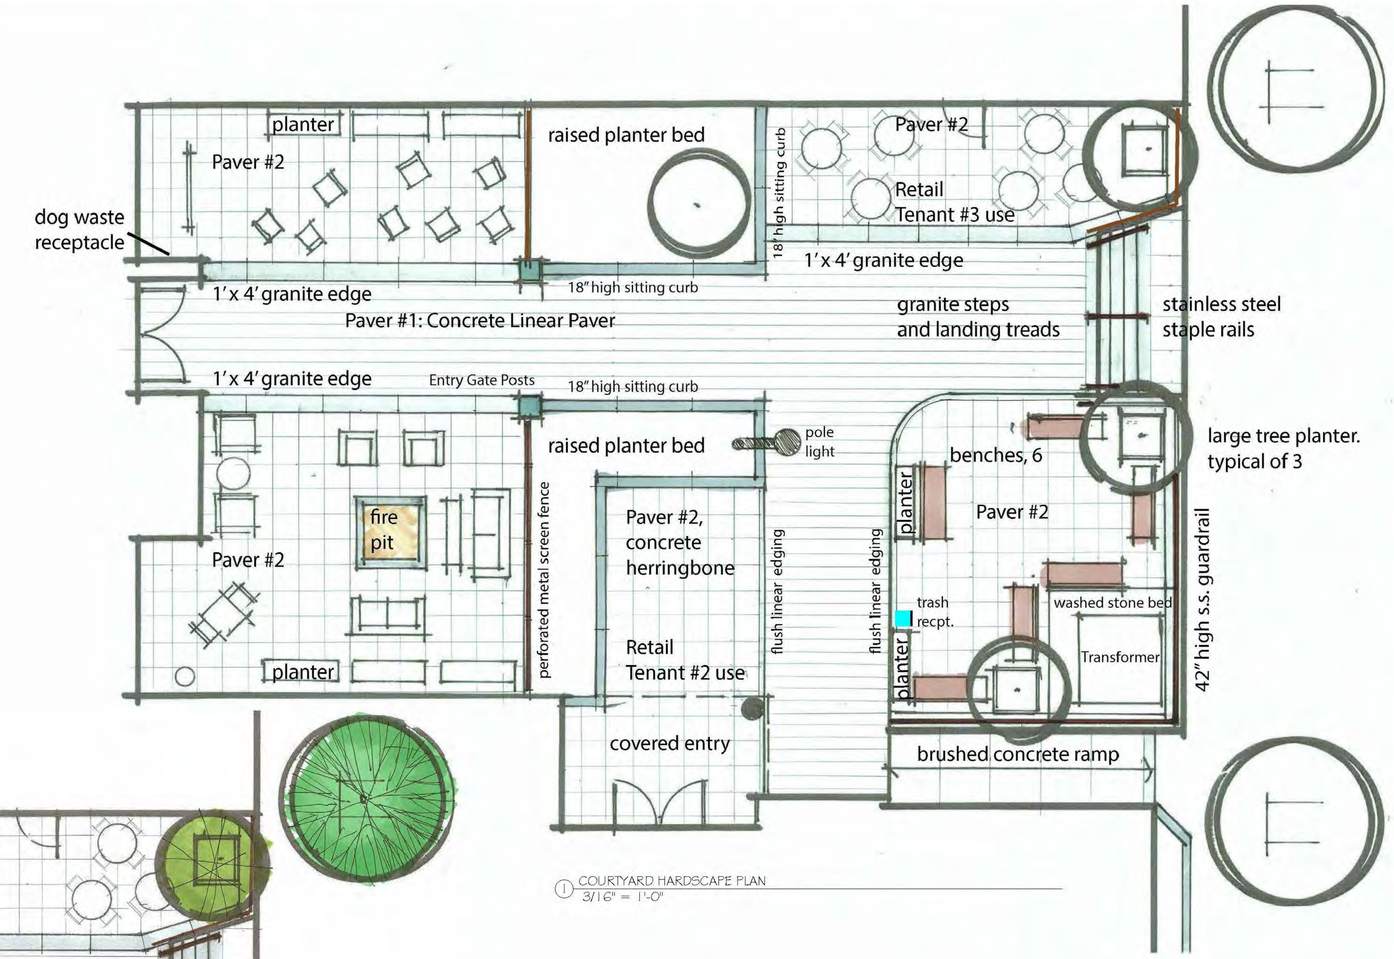

1 COURTYARD HARDSCAPE PLAN
3/16" = 1'-0"

2 COURTYARD LANDSCAPE PLAN
3/16" = 1'-0"

STREET TREES:
TOTAL 5- GT
Thornless Skyline Honeylocust

TOTAL 3- CS
Cleveland Select Flowering Pear

LARGE PLANTERS:
TOTAL 3- CF
Cherokee Princess Flowering Dogwood
with 75 - VM Vinca Minor in 36"x36"x36" planter

LOW PLANTERS:
TOTAL 8- 24" x 60" x 30" high planters
24- CL Northern Sea Oats
32- HB Blue Mouse Ears Hosta
80- HH Baltic Ivy

19 - FG
Elijah Blue Fescue at transformer

NO CHANGES TO THIS SHEET 17 JAN 2020

Revisions
Issue Date: Description
PLANNING BOARD FILING 10 JUNE 2019
AMENDED 17 JANUARY 2020
Checked By:

HARDSCAPE AND PLANTING PLANS

Depot Square Phase II, LLC - DEPOT II BUILDING
134-142-146 Rantoul Street and 1-9 Park Street Beverly, MA 01915

SV DESIGN 126 Dodge Street Beverly, Massachusetts 01915 www.svdesign.com t 978.927.3745

Scale: 3/16" = 1'-0"
Drawn By:
Checked By:
Date: 10 JUNE 2019
Project #:

SV DESIGN

© SV Design, LLC

HARDSCAPE AND PLANTING PLANS

A100.6

BENCH AT PLAZA DECK WITH INTERMEDIATE RAIL TO BE ADDED

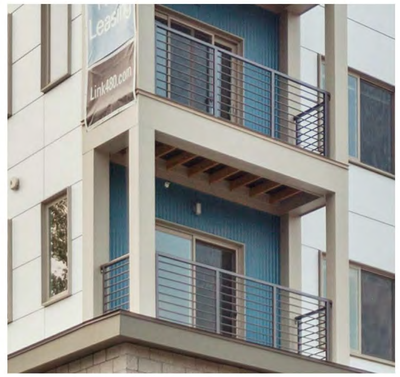

METAL RAILINGS AT PLAZA DECK

POLE LIGHTING

DECORATIVE BULDING SCONCE

TRASH/ RECYCLING RECEPTACLE

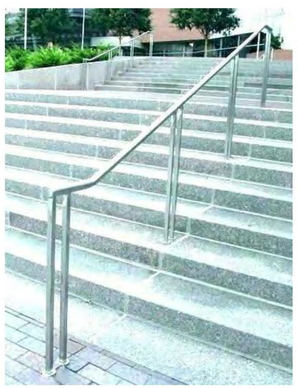

STAINLESS STEEL HANDRAIL

FLUSH GRANITE EDGING

BICYCLE RACK

CORTEN STEEL PLANTER

PLANTER

GRANITE TREADS AND RISERS

PERFORATED FENCE WITH CURB AT PLAZA DECK

ASHLAR PAVER PATTERN AT PLAZA DECK, PAVER TYPE 1

RUNNING BOND PAVERS AT PLAZA DECK, PAVER TYPE 2

NO CHANGES TO THIS SHEET 17 JAN 2020

Revisions

Issue Date:	Description	Checked By:
	PLANNING BOARD FILING 10 JUNE 2019	
	AMENDED 02 JANUARY 2020	

SITE FEATURES IMAGES

Scale:
Drawn By:
Checked By:
Date: 10 JUNE 2019
Project #:

Depot Square Phase II, LLC - DEPOT II BUILDING
134-142-146 Rantoul Street and 1-9 Park Street Beverly, MA 01915

SV DESIGN 126 Dodge Street Beverly, Massachusetts 01915
www.svdesign.com t 978.927.3745

SV DESIGN

© SV Design, LLC

SITE FEATURES IMAGES

A100.7

1 East Exterior Elevation (Rantoul Street)
1/8" = 1'-0"

NOTE: ALL SIGNAGE IS SHOWN FOR ILLUSTRATIVE PURPOSES. FUTURE APPROVAL WILL BE SOUGHT.

GENERAL NOTE: SEE SHEET A100.12 AND A100.13
FOR EXTERIOR BUILDING MATERIALS

SHEET AMENDED 17 JAN 2020

Revisions

Issue Date:	Description	Checked By
PLANNING BOARD FILING	10 JUNE 2019	
	AMENDED 17 JANUARY 2020	

RANTOUL STREET ELEVATION

Scale: 1/8" = 1'-0"
Drawn By:
Checked By:
Date: 10 JUNE 2019
Project #:

Depot Square Phase II, LLC - DEPOT II BUILDING
134-142-146 Rantoul Street and 1-9 Park Street Beverly, MA 01915

SV DESIGN
126 Dodge Street
Beverly, Massachusetts 01915
1.978.927.3745
www.svdesign.com

SV DESIGN

© SV Design, LLC.

RANTOUL STREET ELEVATION

A100.8

Beverly Crossing_Depot Sq 2_R2017_kristaNZLTD_detached.rvt

1 North Exterior Elevation (Railroad Ave)
1/8" = 1'-0"

GENERAL NOTE: SEE SHEET A100.12 AND A100.13 FOR EXTERIOR BUILDING MATERIALS

SHEET AMENDED 17 JAN 2020

Revisions

Issue Date:	Description
PLANNING BOARD FILING	10 JUNE 2019
AMENDED 17 JANUARY 2020	

Checked By:

RAILROAD AVE ELEVATION

Scale: 1/8" = 1'-0"
Drawn By:
Checked By:
Date: 10 JUNE 2019
Project #:

Depot Square Phase II, LLC - DEPOT II BUILDING
134-142-146 Rantoul Street and 1-9 Park Street Beverly, MA 01915

SV DESIGN 126 Dodge Street Beverly, Massachusetts 01915 t 978.927.3745 www.svdesign.com

SV DESIGN

© SV Design, LLC

RAILROAD AVE ELEVATION

A100.9

Beverly Crossing_Depot Sq 2_R2017_kristaNZLTD_detached.rvt

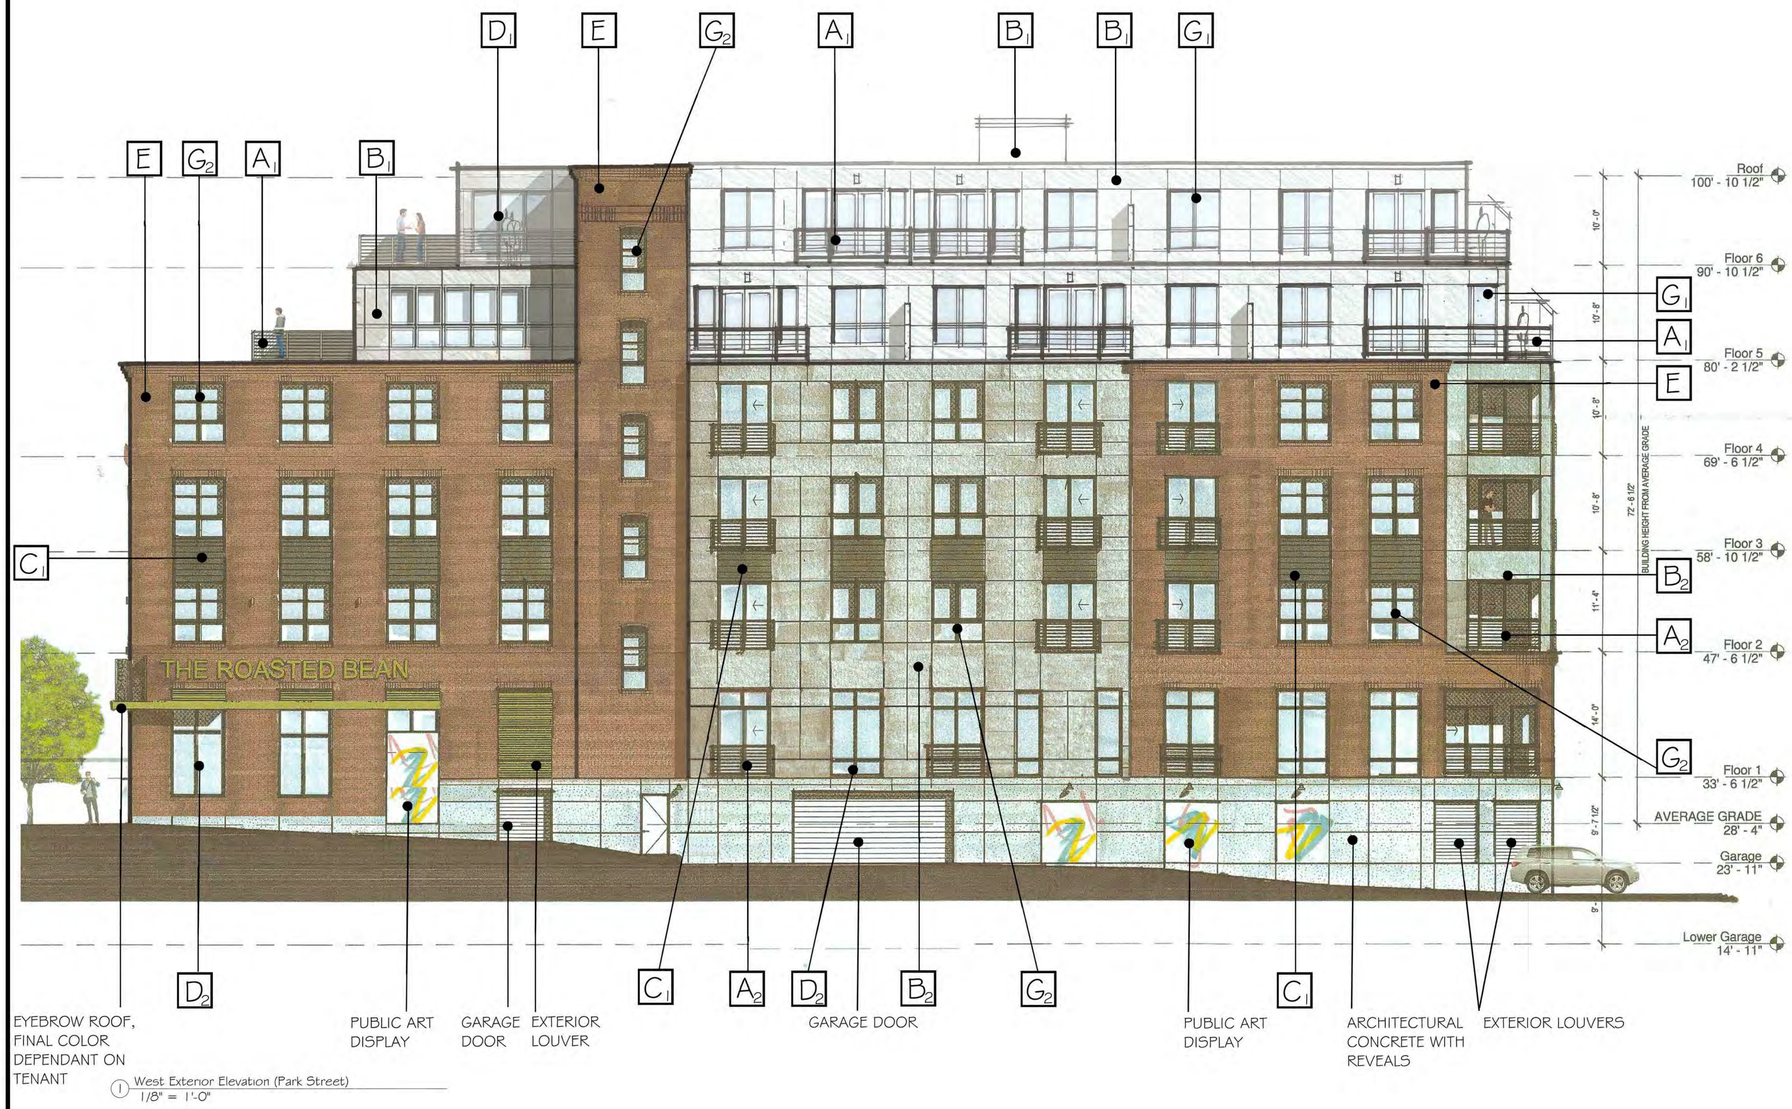

1 West Extenor Elevation (Park Street)
1/8" = 1'-0"

GENERAL NOTE: SEE SHEET A100.12 AND A100.13 FOR EXTERIOR BUILDING MATERIALS

SHEET AMENDED 17 JAN 2020

Revisions

Issue Date:	Description	Checked By
	PLANNING BOARD FILING 10 JUNE 2019	
	AMENDED 17 JANUARY 2020	

PARK STREET ELEVATION

Depot Square Phase II, LLC - DEPOT II BUILDING

134-142-146 Rantoul Street and 1-9 Park Street Beverly, MA 01915

SV DESIGN 126 Dodge Street Beverly, Massachusetts 01915 www.svdesign.com t 978.927.3745

Scale: 1/8" = 1'-0"
Drawn By:
Checked By:
Date: 10 JUNE 2019
Project #:

SV DESIGN

© SV Design, LLC

PARK STREET ELEVATION

A100.10

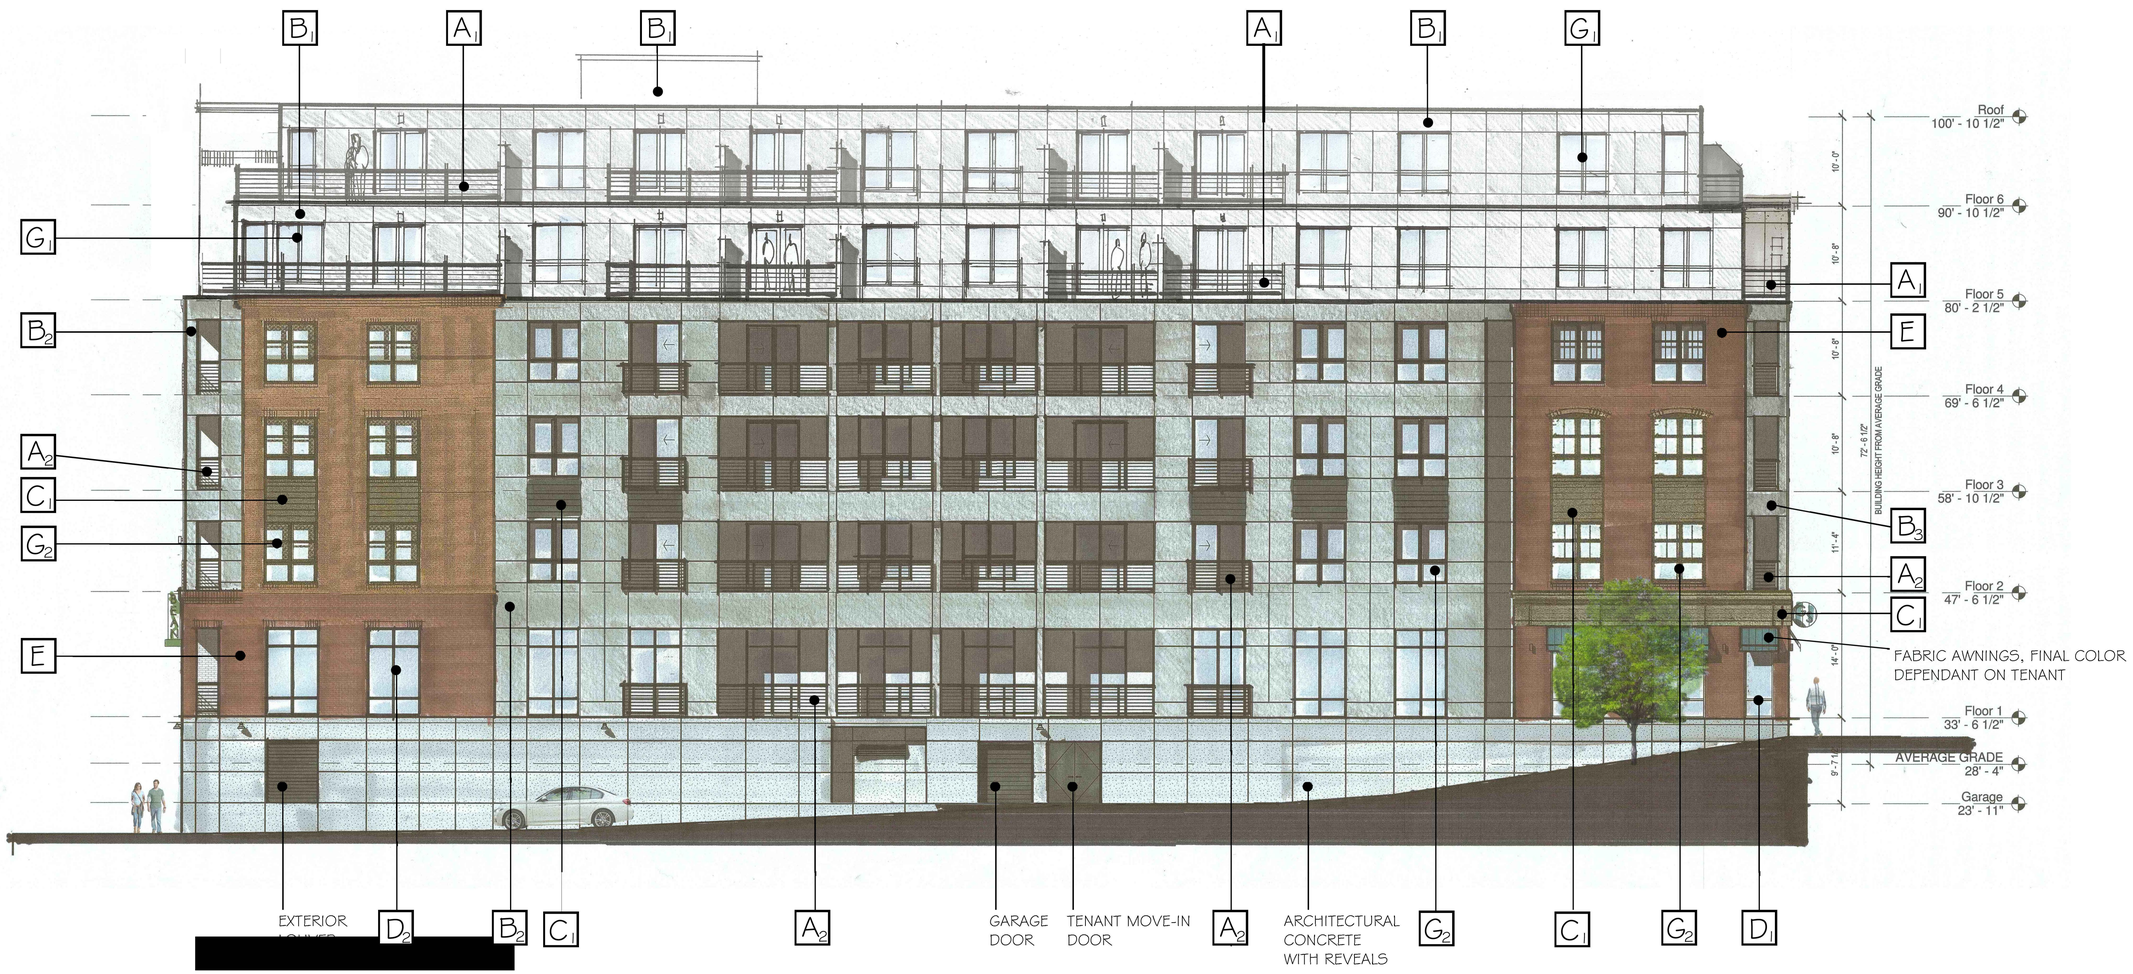

2 South Exterior Elevation (Pleasant Street)
1/8" = 1'-0"

GENERAL NOTE: SEE SHEET [redacted]
FOR EXTERIOR BUILDING MATERIALS

SHEET AMENDED 17 JAN 2020

Revisions

Issue Date:	Description	Checked By
	PLANNING BOARD FILING	
10 JUNE 2019		
AMENDED 17 JANUARY 2020		

PLEASANT STREET ELEVATION

Scale: 1/8" = 1'-0"
Drawn By:
Checked By:
Date: 10 JUNE 2019
Project #:

Depot Square Phase II, LLC - DEPOT II BUILDING
134-142-146 Rantoul Street and 1-9 Park Street Beverly, MA 01915

SV DESIGN
126 Dodge Street Beverly, Massachusetts 01915
t 978.927.3745
www.svdesign.com

SV DESIGN

© SV Design, LLC.

PLEASANT STREET ELEVATION

A100.11

MATERIAL A

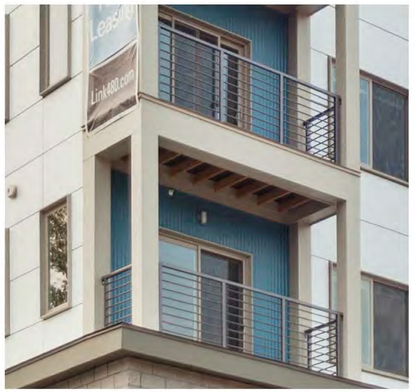

ALUMINUM RAILING SYSTEM

A_1 RAILING COLOR TO BE LIGHT GRAY

A_2 RAILING COLOR TO BE BLACK

MATERIAL B

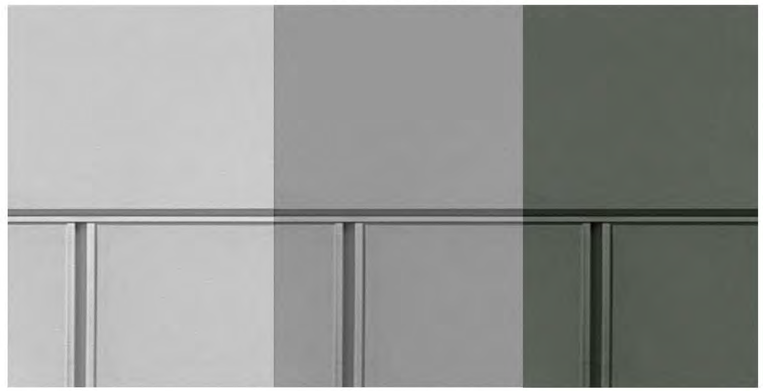

HARDIE PANEL WITH REVEALS

B_1 PANEL COLOR TO BE LIGHT WARM GRAY

B_2 PANEL COLOR TO BE MEDIUM WARM GRAY

B_3 PANEL COLOR TO BE DARK WARM GRAY

MATERIAL C

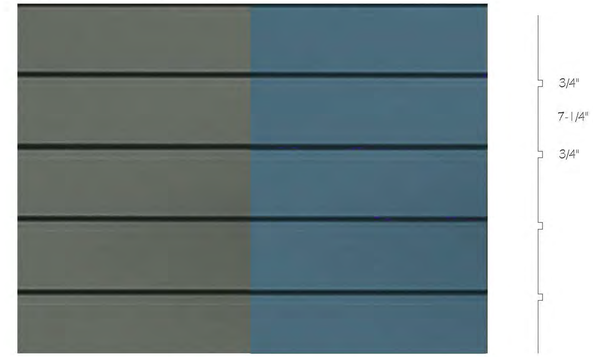

1X8 SHIPLAP WITH 3/4" REVEAL SLOT

C_1 SHIPLAP COLOR TO BE DARK WARM GRAY

C_2 SHIPLAP COLOR TO BE MARINE BLUE

MATERIAL D

ALUMINUM STOREFRONT SYSTEM

D_1 STOREFRONT COLOR TO BE ANODIZED ALUMINUM

D_2 STOREFRONT COLOR TO BE BLACK

MATERIAL E

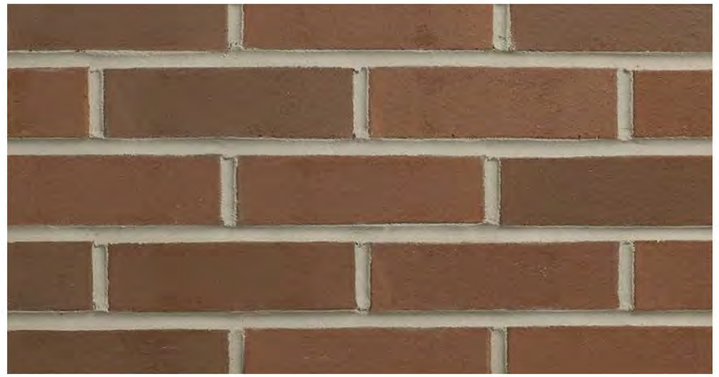

TRADITIONAL RED BRICK

SPAULDING BRICK COMPANY-HERSHEY BLEND SMOOTH

MATERIAL F

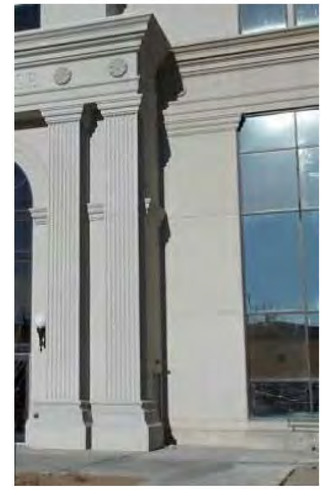

CAST STONE PANELS

MATERIAL G

VINYL CLAD WINDOWS

G_1 WINDOW COLOR TO BE LIGHT GRAY

G_2 WINDOW COLOR TO BE BLACK

NOTE: SEE EXTERIOR ELEVATIONS FOR MATERIAL TYPE CALL OUTS

SHEET AMENDED 17 JAN 2020

Revisions PLANNING BOARD FILING 10 JUNE 2019 AMENDED 17 JANUARY 2020

Issue Date:	Description	Checked By

MATERIALS BOARD

Scale:

Drawn By:

Checked By:

Date: 10 JUNE 2019

Project #:

Depot Square Phase II, LLC - DEPOT II BUILDING

134-142-146 Rantoul Street and 1-9 Park Street Beverly, MA 01915

SV DESIGN 126 Dodge Street Beverly, Massachusetts 01915 t 978.927.3745 www.svdesign.com

SV DESIGN

© SV Design, LLC

MATERIALS BOARD

A100.12

New Fypon Balustrade, to reflect original wood balustrade proportion and height
- Ashley Baluster
- BTR 5 Top Rail
- BBR 5 Bottom Rail
- 5" NPG Newel
- B 5 x 7 Ball Cap

Restore existing cornice, replace in kind as needed

Mathews Brothers or equal Vinyl window in black with 2 over 1 grille configuration, 4-1/2" integral band molded casing, historic sill, and 5/8" contoured simulated divided light. Window dimensions to reflect existing window proportions

5/4 x 6 Corner Boards

Hardi Lap Siding, painted

Atlantic Classic Collection Composite 2 panel shutter in black, mounted on 4" pintels

Dark Bronze Gooseneck Light Fixture

Composite trim belt with composite profiles to reflect height and weight of original belt course. Metal Wash at belt course

Flat AZEK Paneling

Aluminum Storefront System in Black Anodized, SDL divider muntin

Composite Historic Sill

Composite flat recessed panel with composite stiles and rails

Rogue Valley 3/4" Lite Mahogany Wood door and transom

< RANTOUL STREET

RAILROAD AVENUE>

1 EXTERIOR MATERIALS - CASA BUILDING
1/2" = 1'-0"

SHEET AMENDED 17 JAN 2020

Revisions

Issue Date:	Description	Checked By:
	PLANNING BOARD FILING 10 JUNE 2019	
	AMENDED 17 JANUARY 2020	

MATERIALS BOARD- CASA

Scale: 1/2" = 1'-0"
Drawn By:
Checked By:
Date: 10 JUNE 2019
Project #:

Depot Square Phase II, LLC - DEPOT II BUILDING
134-142-146 Rantoul Street and 1-9 Park Street Beverly, MA 01915

SV DESIGN 126 Dodge Street Beverly, Massachusetts 01915 t 978.927.3745 www.svdesign.com

SV DESIGN

© SV Design, LLC

MATERIALS BOARD- CASA

A100.13

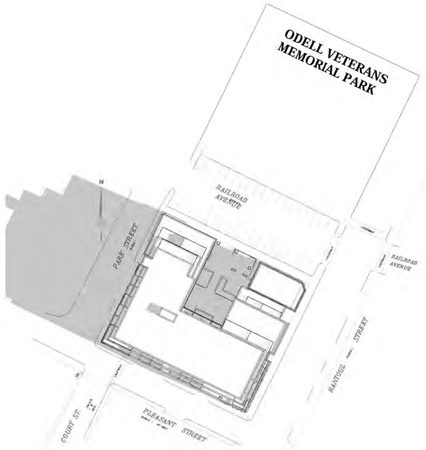

1 MARCH 21 / SEPTEMBER 21 - 9AM
1" = 80'-0"

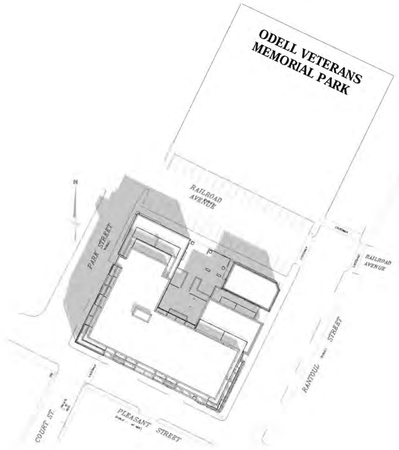

2 MARCH 21 / SEPTEMBER 21 - 12PM
1" = 80'-0"

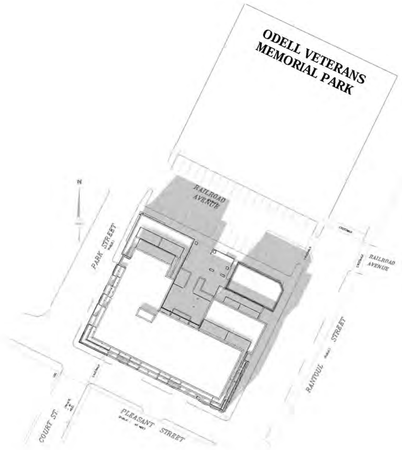

3 MARCH 21 / SEPTEMBER 21 - 3PM
1" = 80'-0"

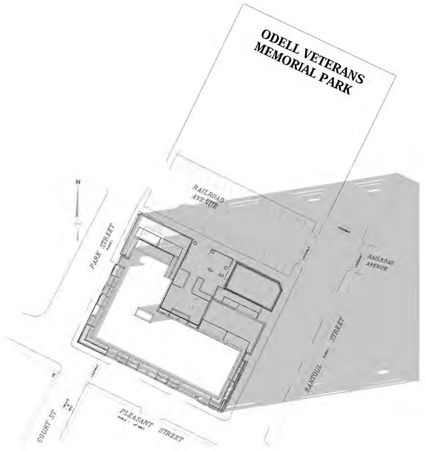

4 MARCH 21 / SEPTEMBER 21 - 6PM
1" = 80'-0"

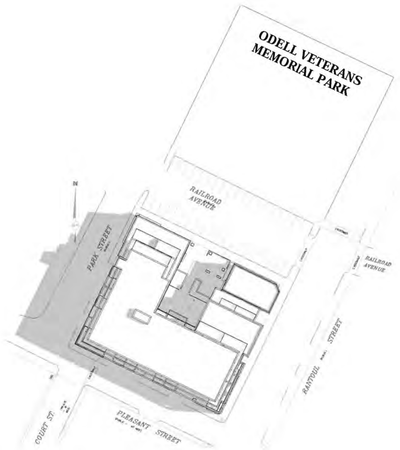

5 JUNE 21 - 9AM
1" = 80'-0"

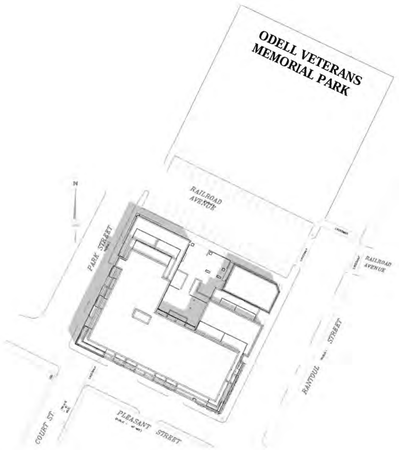

7 JUNE 21 - 12PM
1" = 80'-0"

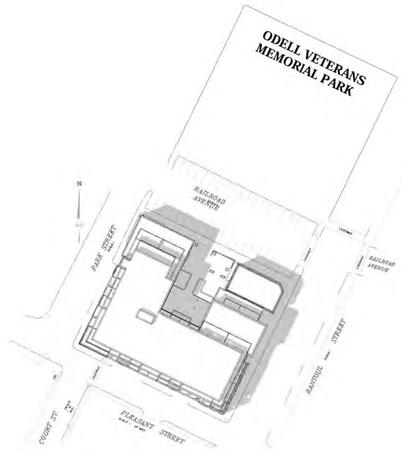

8 JUNE 21 - 3PM
1" = 80'-0"

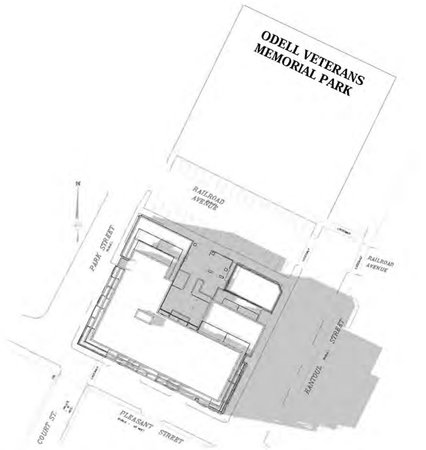

9 JUNE 21 - 6PM
1" = 80'-0"

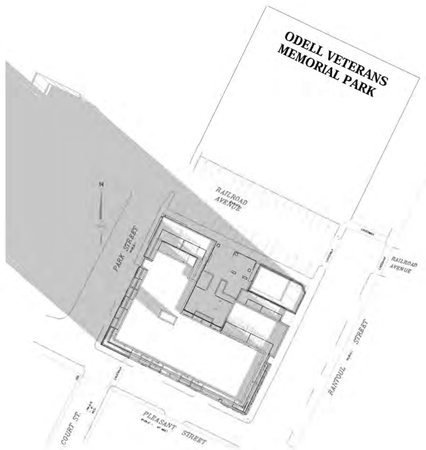

6 DECEMBER 21 - 9AM
1" = 80'-0"

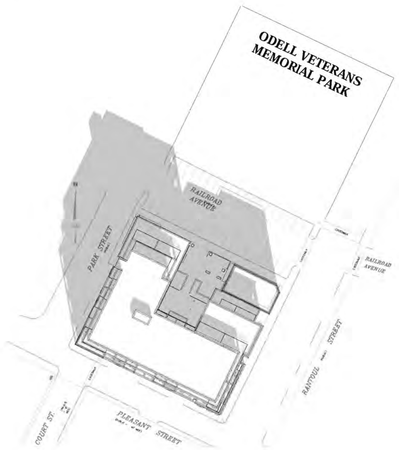

10 DECEMBER 21 - 12PM
1" = 80'-0"

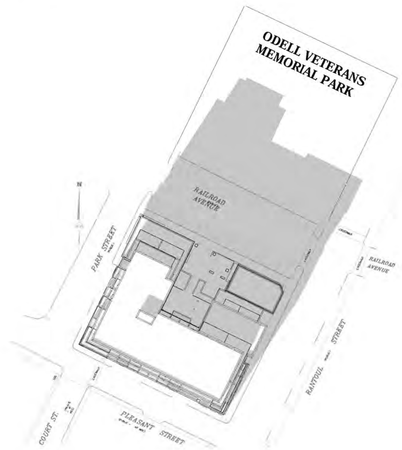

11 DECEMBER 21 - 3PM
1" = 80'-0"

Ref. North

NO CHANGES TO THIS SHEET 17 JAN 2020

Revisions

Issue Date:	Description	Checked By
	PLANNING BOARD FILING 10 JUNE 2019	
	AMENDED 17 JANUARY 2020	

SUN STUDY

Depot Square Phase II, LLC - DEPOT II BUILDING
134-142-146 Rantoul Street and 1-9 Park Street Beverly, MA 01915

SV DESIGN 126 Dodge Street Beverly, Massachusetts 01915 www.svdesign.com t 978.927.3745

Scale: 1" = 80'-0"
Drawn By:
Checked By:
Date: 10 JUNE 2019
Project #:

SV DESIGN

© SV Design, LLC

SUN STUDY

A100.14

1 West Courtyard Extenor Elevation
1/8" = 1'-0"

2 North Courtyard Extenor Elevation
1/8" = 1'-0"

3 East Courtyard Extenor Elevation
1/8" = 1'-0"

A100.12 AND A100.13

NEW SHEET 17 JAN 2020

Revisions

Issue Date:	Description	Checked By
	PLANNING BOARD FILING 10 JUNE 2019 AMENDED 02 JANUARY 2020	

COURTYARD ELEVATIONS

Scale: 1/8" = 1'-0"
Drawn By: Author
Checked By: Checker
Date: 10 JUNE 2019
Project #:

Depot Square Phase II, LLC - DEPOT II BUILDING
134-142-146 Rantoul Street and 1-9 Park Street Beverly, MA 01915

SV DESIGN 126 Dodge Street Beverly, Massachusetts 01915 t 978.927.3745 www.svdesign.com

SV DESIGN

© SV Design, LLC.

COURTYARD ELEVATIONS

A100.15

RANTOUL STREET RENDERING LOOKING WEST

NEW SHEET 17 JAN 2020

Revisions

Issue Date:	Description	Checked By:
	PLANNING BOARD FILING	
10 JUNE 2019		
AMENDED 17 JANUARY 2020		

RENDERING

Scale: 6" = 1'-0"
Drawn By: Author
Checked By: Checker
Date: 10 JUNE 2019
Project #:

Depot Square Phase II, LLC - DEPOT II BUILDING
134-142-146 Rantoul Street and 1-9 Park Street Beverly, MA 01915

SV DESIGN
126 Dodge Street
Beverly, Massachusetts 01915
t 978.927.3745
www.svdesign.com

SV DESIGN

© SV Design, LLC

RENDERING

A100.16

RANTOUL STREET RENDERING LOOKING NORTH

NEW SHEET 17 JAN 2020

Revisions

Issue Date:	Description	Checked By
	PLANNING BOARD FILING 10 JUNE 2019	
	AMENDED 17 JANUARY 2020	

RENDERING

Scale:

Drawn By: Author

Checked By: Checker

Date: 10 JUNE 2019

Project #:

Depot Square Phase II, LLC - DEPOT II BUILDING

134-142-146 Rantoul Street and 1-9 Park Street Beverly, MA 01915

SV DESIGN 126 Dodge Street Beverly, Massachusetts 01915 t 978.927.3745 www.svdesign.com

SV DESIGN

© SV Design, LLC

RENDERING

A100.17

RAILROAD AVE RENDERING LOOKING SOUTH

NEW SHEET 17 JAN 2020

Revisions

Issue Date:	Description
	PLANNING BOARD FILING 10 JUNE 2019 **AMENDED 17 JANUARY 2020**

Checked By

RENDERING

Depot Square Phase II, LLC - DEPOT II BUILDING

134-142-146 Rantoul Street and 1-9 Park Street Beverly, MA 01915

SV DESIGN 126 Dodge Street Beverly, Massachusetts 01915 www.svdesign.com t 978.927.3745

Scale: 6" = 1'-0"

Drawn By: Author

Checked By: Checker

Date: 10 JUNE 2019

Project #:

SV DESIGN

© SV Design, LLC.

RENDERING

A100.18

RAILROAD AVE RENDERING LOOKING EAST FROM TRAIN STATION

NEW SHEET 17 JAN 2020

Revisions

Issue Date:	Description	Checked By
	PLANNING BOARD FILING	
10 JUNE 2019		
	AMENDED 17 JANUARY 2020	

RENDERING

Scale:

Drawn By: Author

Checked By: Checker

Date: 10 JUNE 2019

Project #:

Depot Square Phase II, LLC - DEPOT II BUILDING

134-142-146 Rantoul Street and 1-9 Park Street Beverly, MA 01915

SV DESIGN
126 Dodge Street Beverly, Massachusetts 01915
t 978.927.3745 www.svdesign.com

SV DESIGN

© SV Design, LLC.

RENDERING

A100.19

Beverly Crossing_Depot Sq 2_R2017_kristaNZLTD_detached.rvt