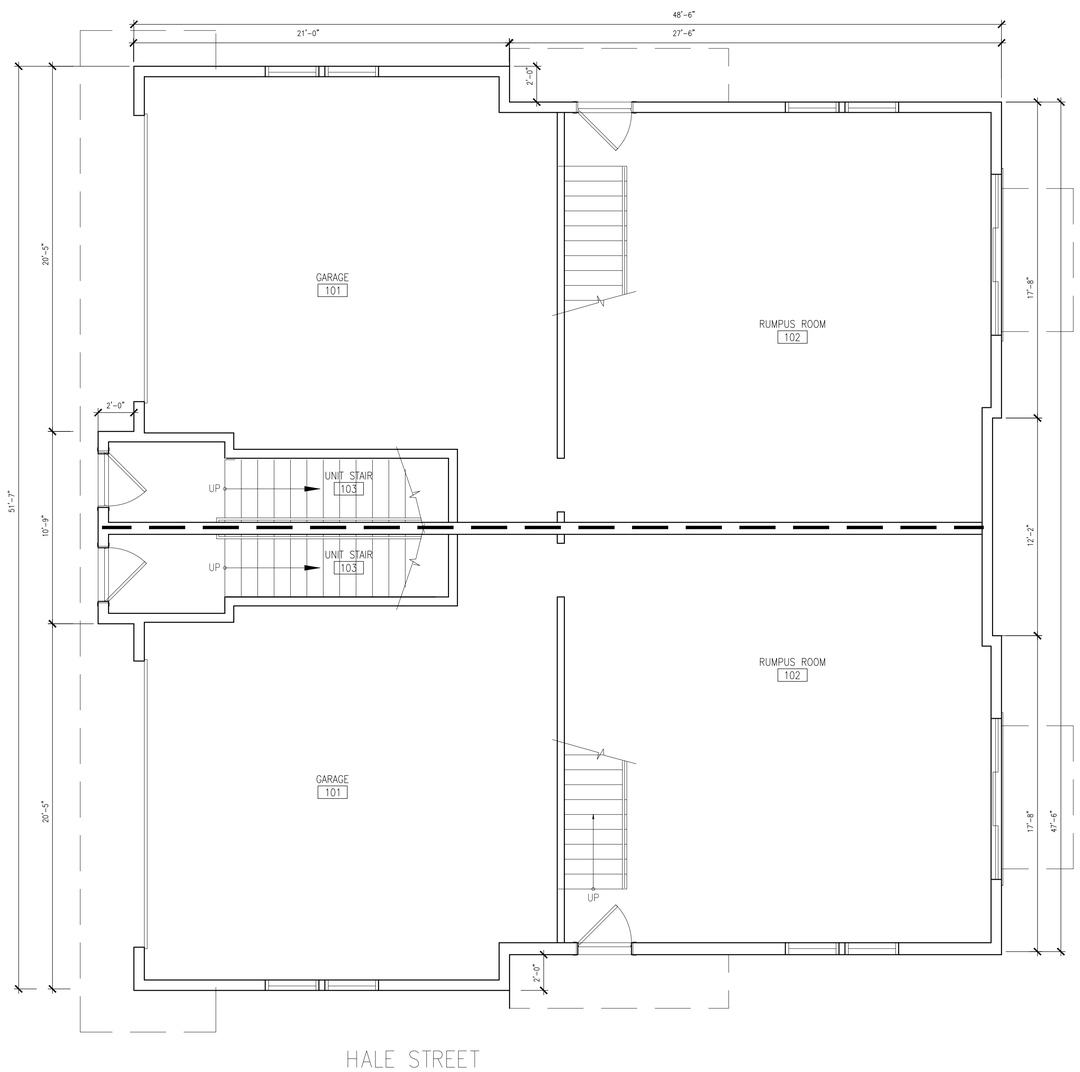

1 **First Floor Plan**

SCALE: 1/4"=1'-0"

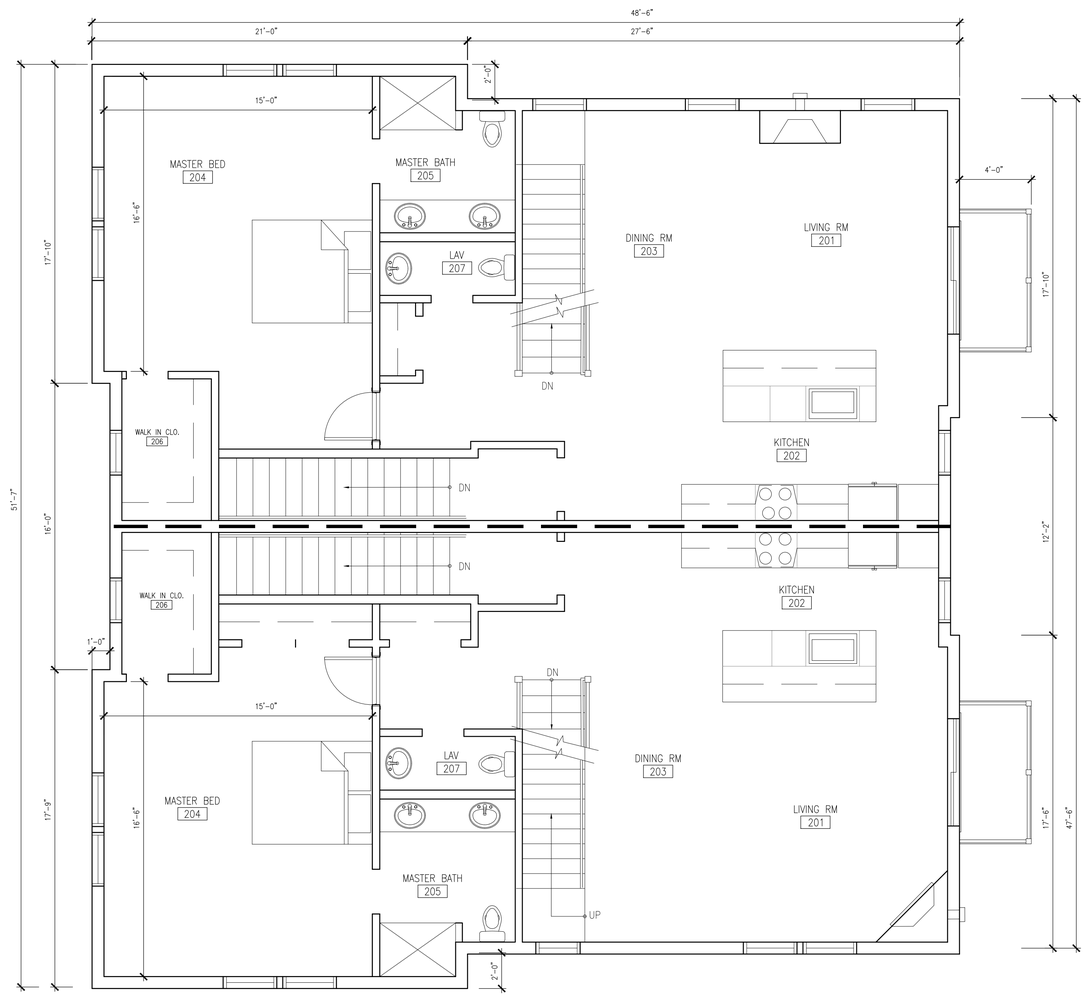

2 **Second Floor Plan**

SCALE: 1/4"=1'-0"

Seger architects, inc
10 Derby Square, Suite 3N,
Salem, Massachusetts 01970
Telephone: 978-744-0208
www.segerarchitects.com

PROJECT ARCHITECT

SEAL

PROJECT CONSULTANTS

HALE STREET
DEVELOPMENT

0 Everett Street,
Beverly, MA, 01915

PROJECT INFORMATION

OWNER INFORMATION

No.	Description	Date

PROJECT REVISIONS

Job No.:	2019-024
Date:	May 14, 2020
Scale:	As Noted
Designed By:	DR
Drawn By:	JM
Checked By:	JAS
Approved By:	JAS

Copyright © by Seger Architects, Inc.
All rights reserved.

First & Second Floor Plans

SHEET NAME

A-1.0

SHEET NO.

05-14-2020 – BOARD SUBMISSION SET

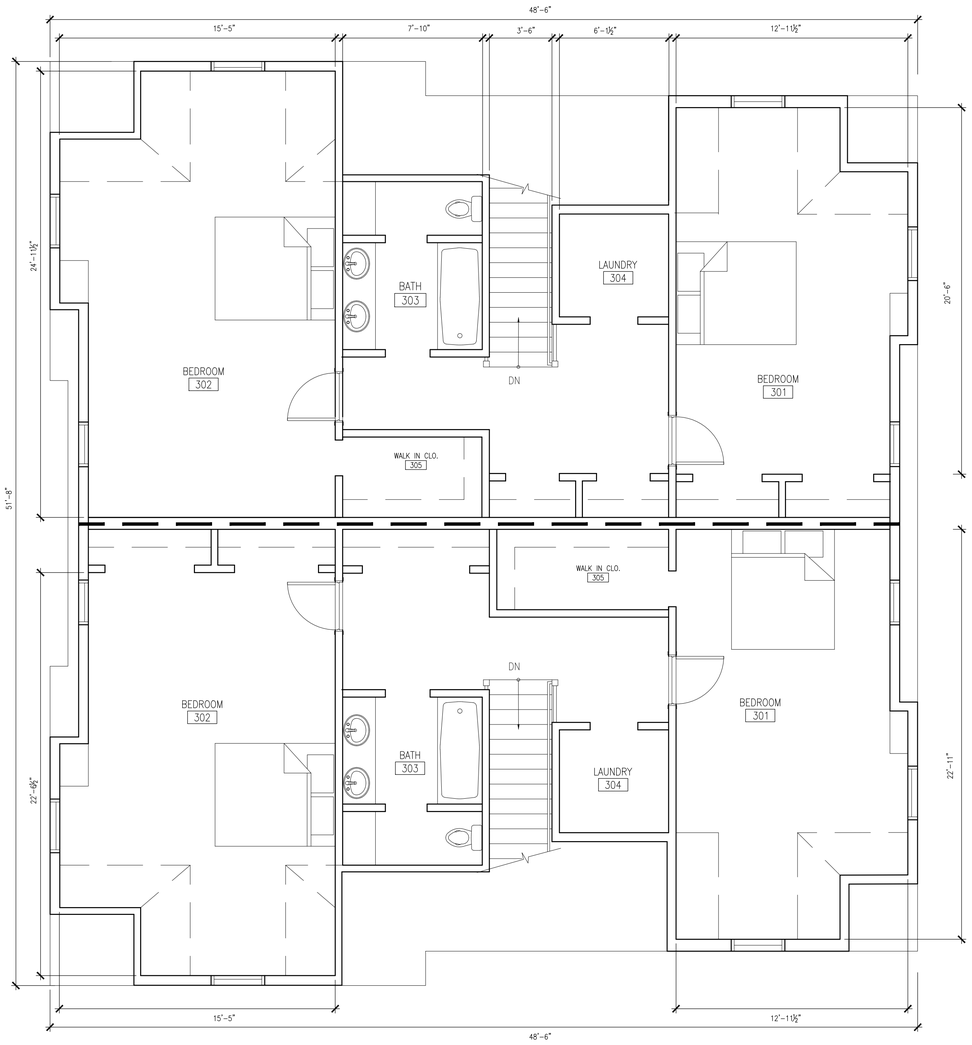

1 Third Floor Plan

SCALE: 1/4"=1'-0"

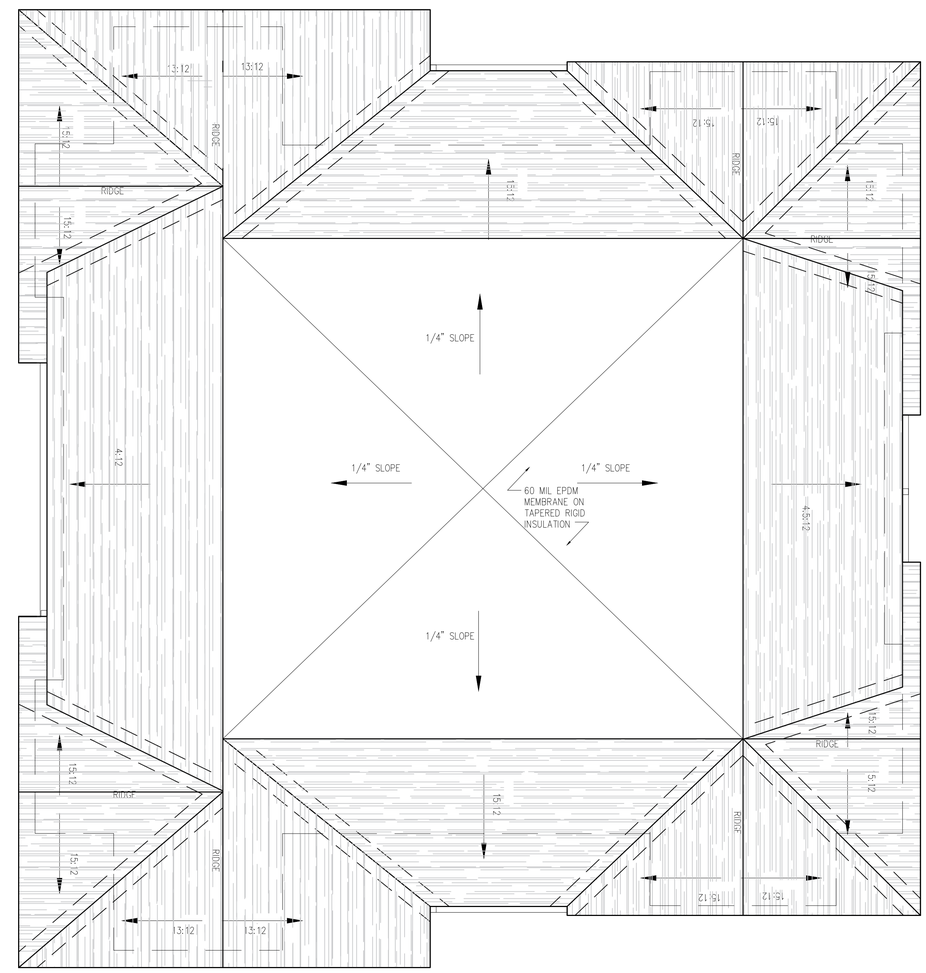

2 Roof Plan

SCALE: 1/4"=1'-0"

Seger architects, inc
10 Derby Square, Suite 3N,
Salem, Massachusetts 01970
Telephone: 978-744-0208
www.segerarchitects.com

PROJECT ARCHITECT

SEAL

PROJECT CONSULTANTS

HALE STREET
DEVELOPMENT

0 Everett Street,
Beverly, MA, 01915

PROJECT INFORMATION

OWNER INFORMATION

No.	Description	Date

PROJECT REVISIONS

Job No.:	2019-024
Date:	May 14, 2020
Scale:	As Noted
Designed By:	DR
Drawn By:	JM
Checked By:	JAS
Approved By:	JAS

Copyright © by Seger Architects, Inc.
All rights reserved.

Third Floor & Roof Plans

SHEET NAME

A-1.1

SHEET NO.

05-14-2020 - BOARD SUBMISSION SET

2 North Elevation
SCALE: 1/4"=1'-0"

1 Everett Street Elevation
SCALE: 1/4"=1'-0"

Seger architects, inc
10 Derby Square, Suite 3N,
Salem, Massachusetts 01970
Telephone: 978-744-0208
www.segerarchitects.com

PROJECT ARCHITECT

SEAL

PROJECT CONSULTANTS

HALE STREET
DEVELOPMENT

0 Everett Street,
Beverly, MA, 01915

PROJECT INFORMATION

OWNER INFORMATION

No.	Description	Date

PROJECT REVISIONS

Job No.:	2019-024
Date:	May 14, 2020
Scale:	As Noted
Designed By:	DR
Drawn By:	JM
Checked By:	JAS
Approved By:	JAS

Copyright © by Seger Architects, Inc.
All rights reserved.

Exterior Elevations

SHEET NAME

A-2.1

SHEET NO.

2 Hale Street Elevation
SCALE: 1/4"=1'-0"

1 East Elevation
SCALE: 1/4"=1'-0"

Seger architects, inc
10 Derby Square, Suite 3N,
Salem, Massachusetts 01970
Telephone: 978-744-0208
www.segerarchitects.com

PROJECT ARCHITECT

SEAL

PROJECT CONSULTANTS

HALE STREET DEVELOPMENT

0 Everett Street,
Beverly, MA, 01915

PROJECT INFORMATION

OWNER INFORMATION

No.	Description	Date

PROJECT REVISIONS

Job No.:	2019-024
Date:	May 14, 2020
Scale:	As Noted
Designed By:	DR
Drawn By:	JM
Checked By:	JAS
Approved By:	JAS

Copyright © by Seger Architects, Inc.
All rights reserved.

Exterior Elevations

SHEET NAME

A-2.2

SHEET NO.

05-14-2020 - BOARD SUBMISSION SET