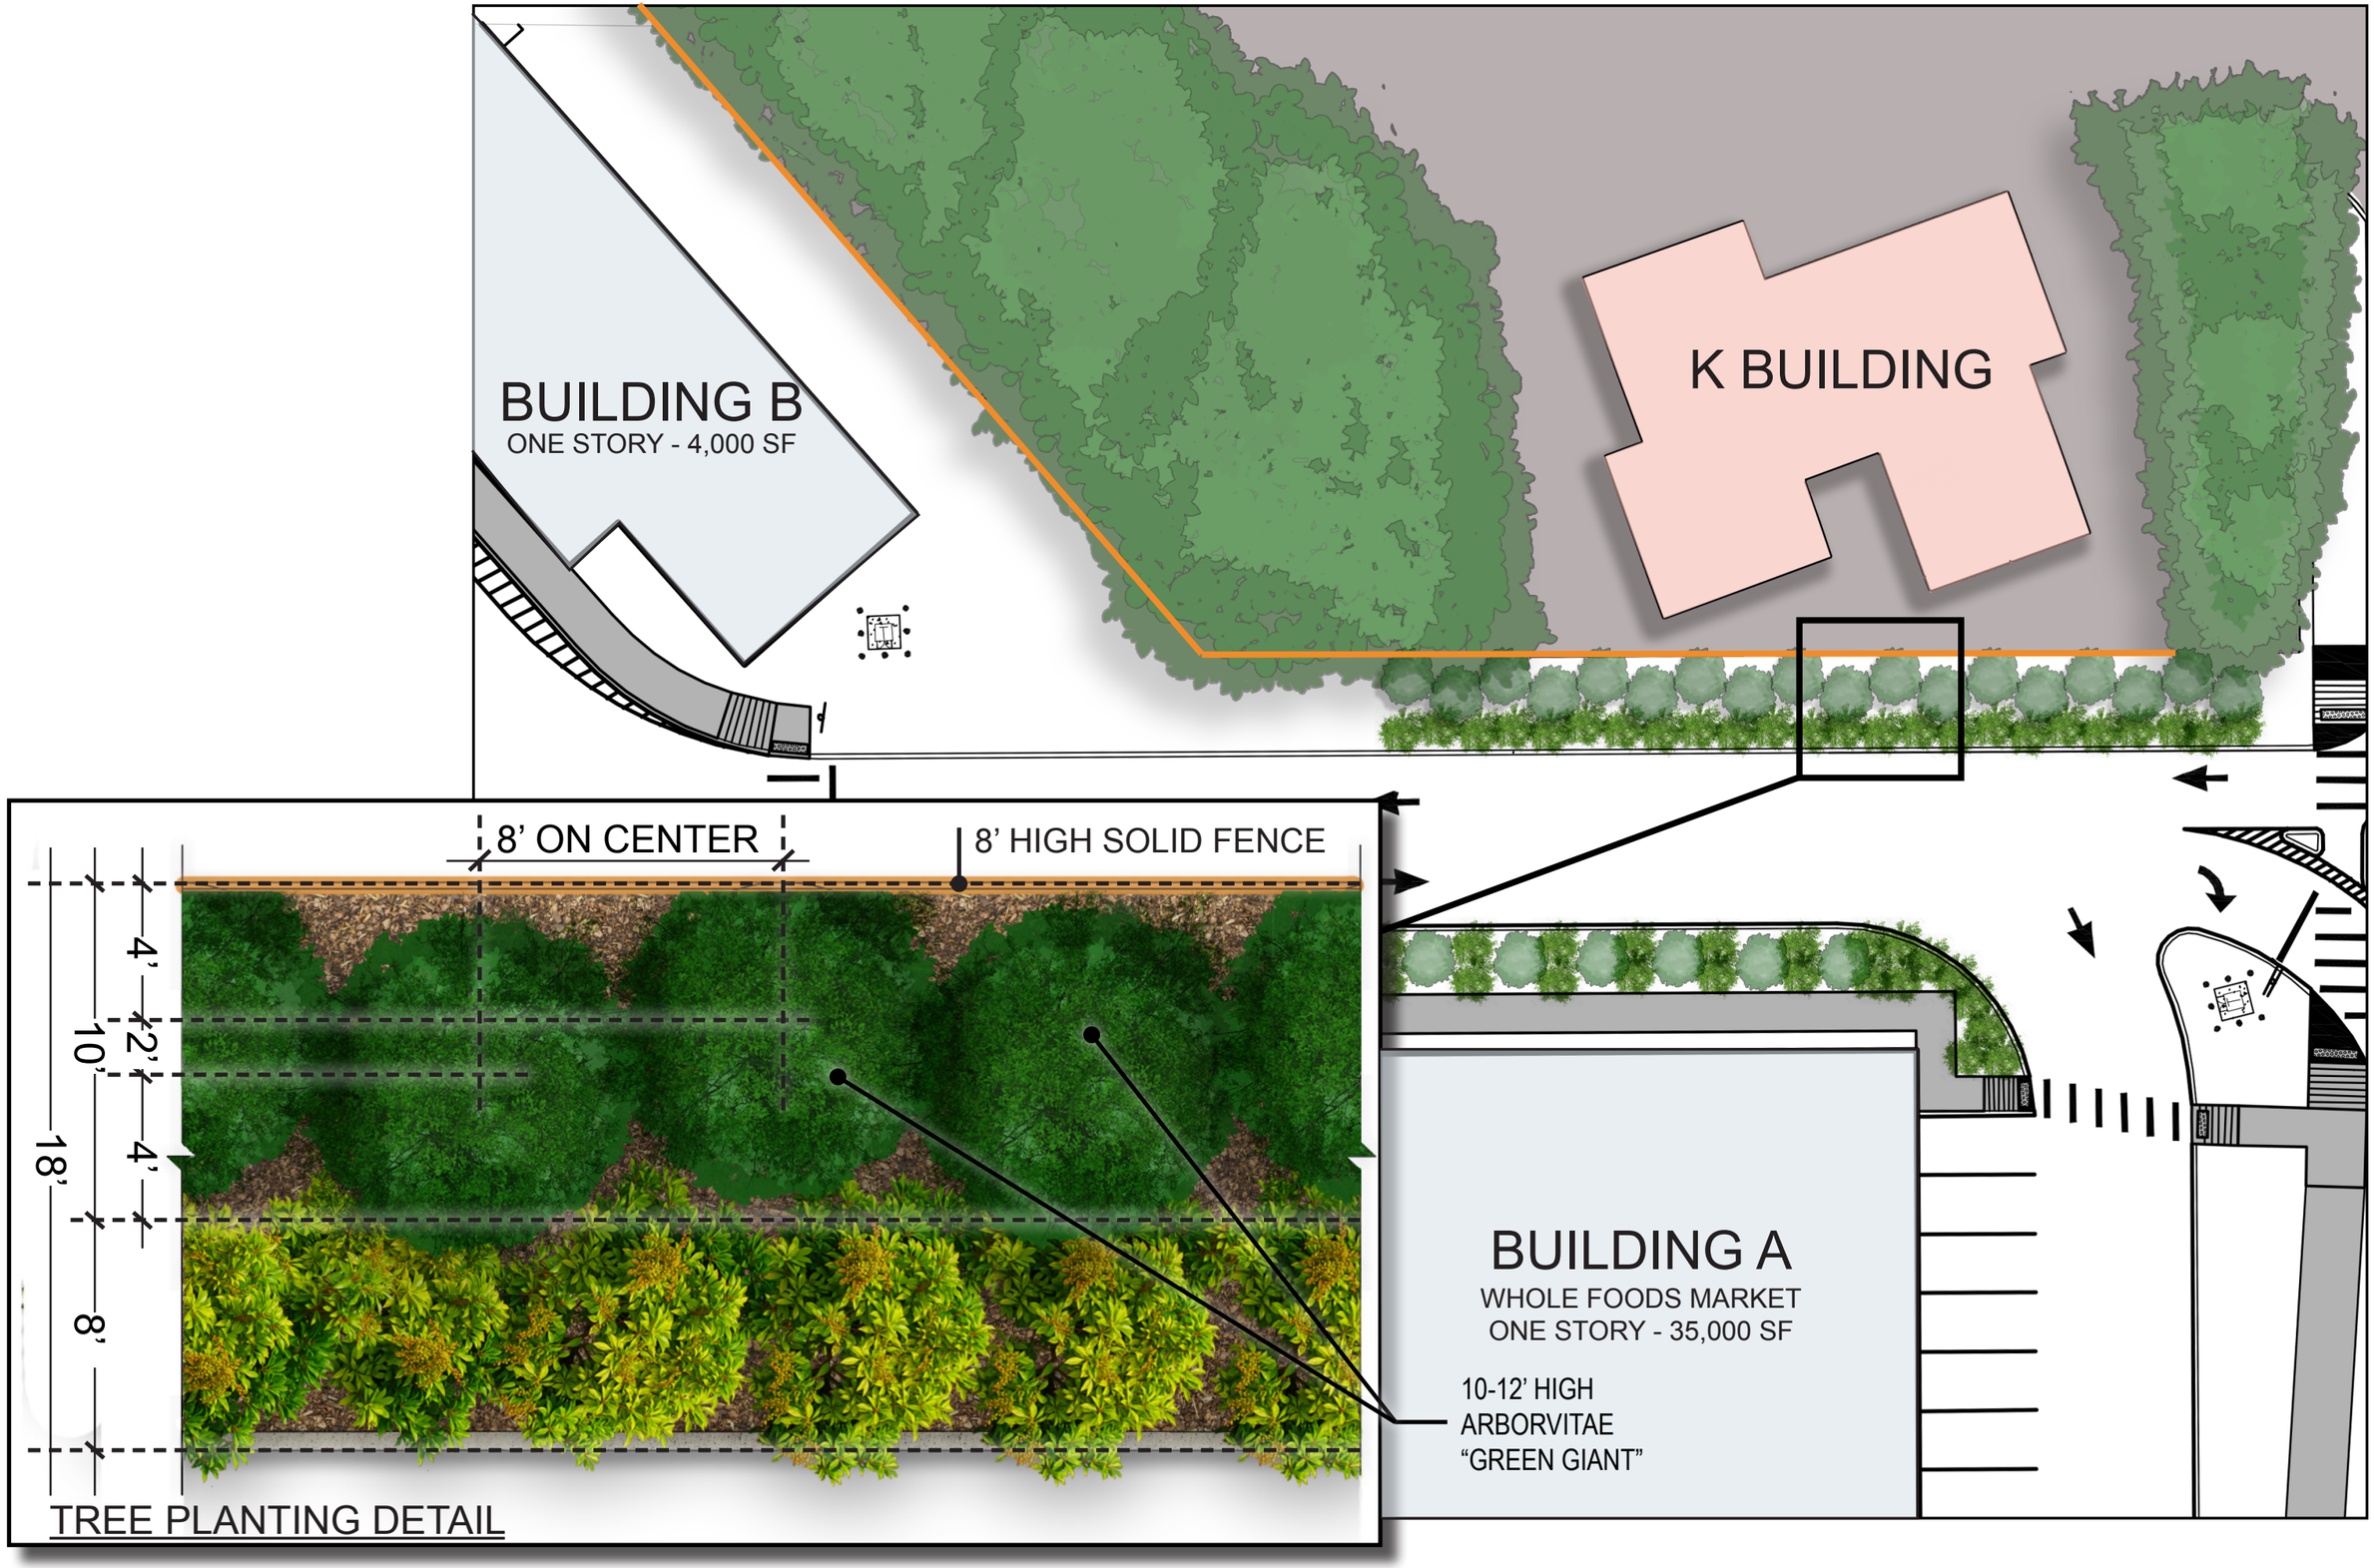

CEA Group Inc.
1105 Massachusetts Ave
Cambridge, MA 02138

NORTH SHORE CROSSING
BEVERLY, MA

November, 6 2015

PCA
PRELLWITZ CHILINSKI ASSOCIATES
Architecture Planning Interiors

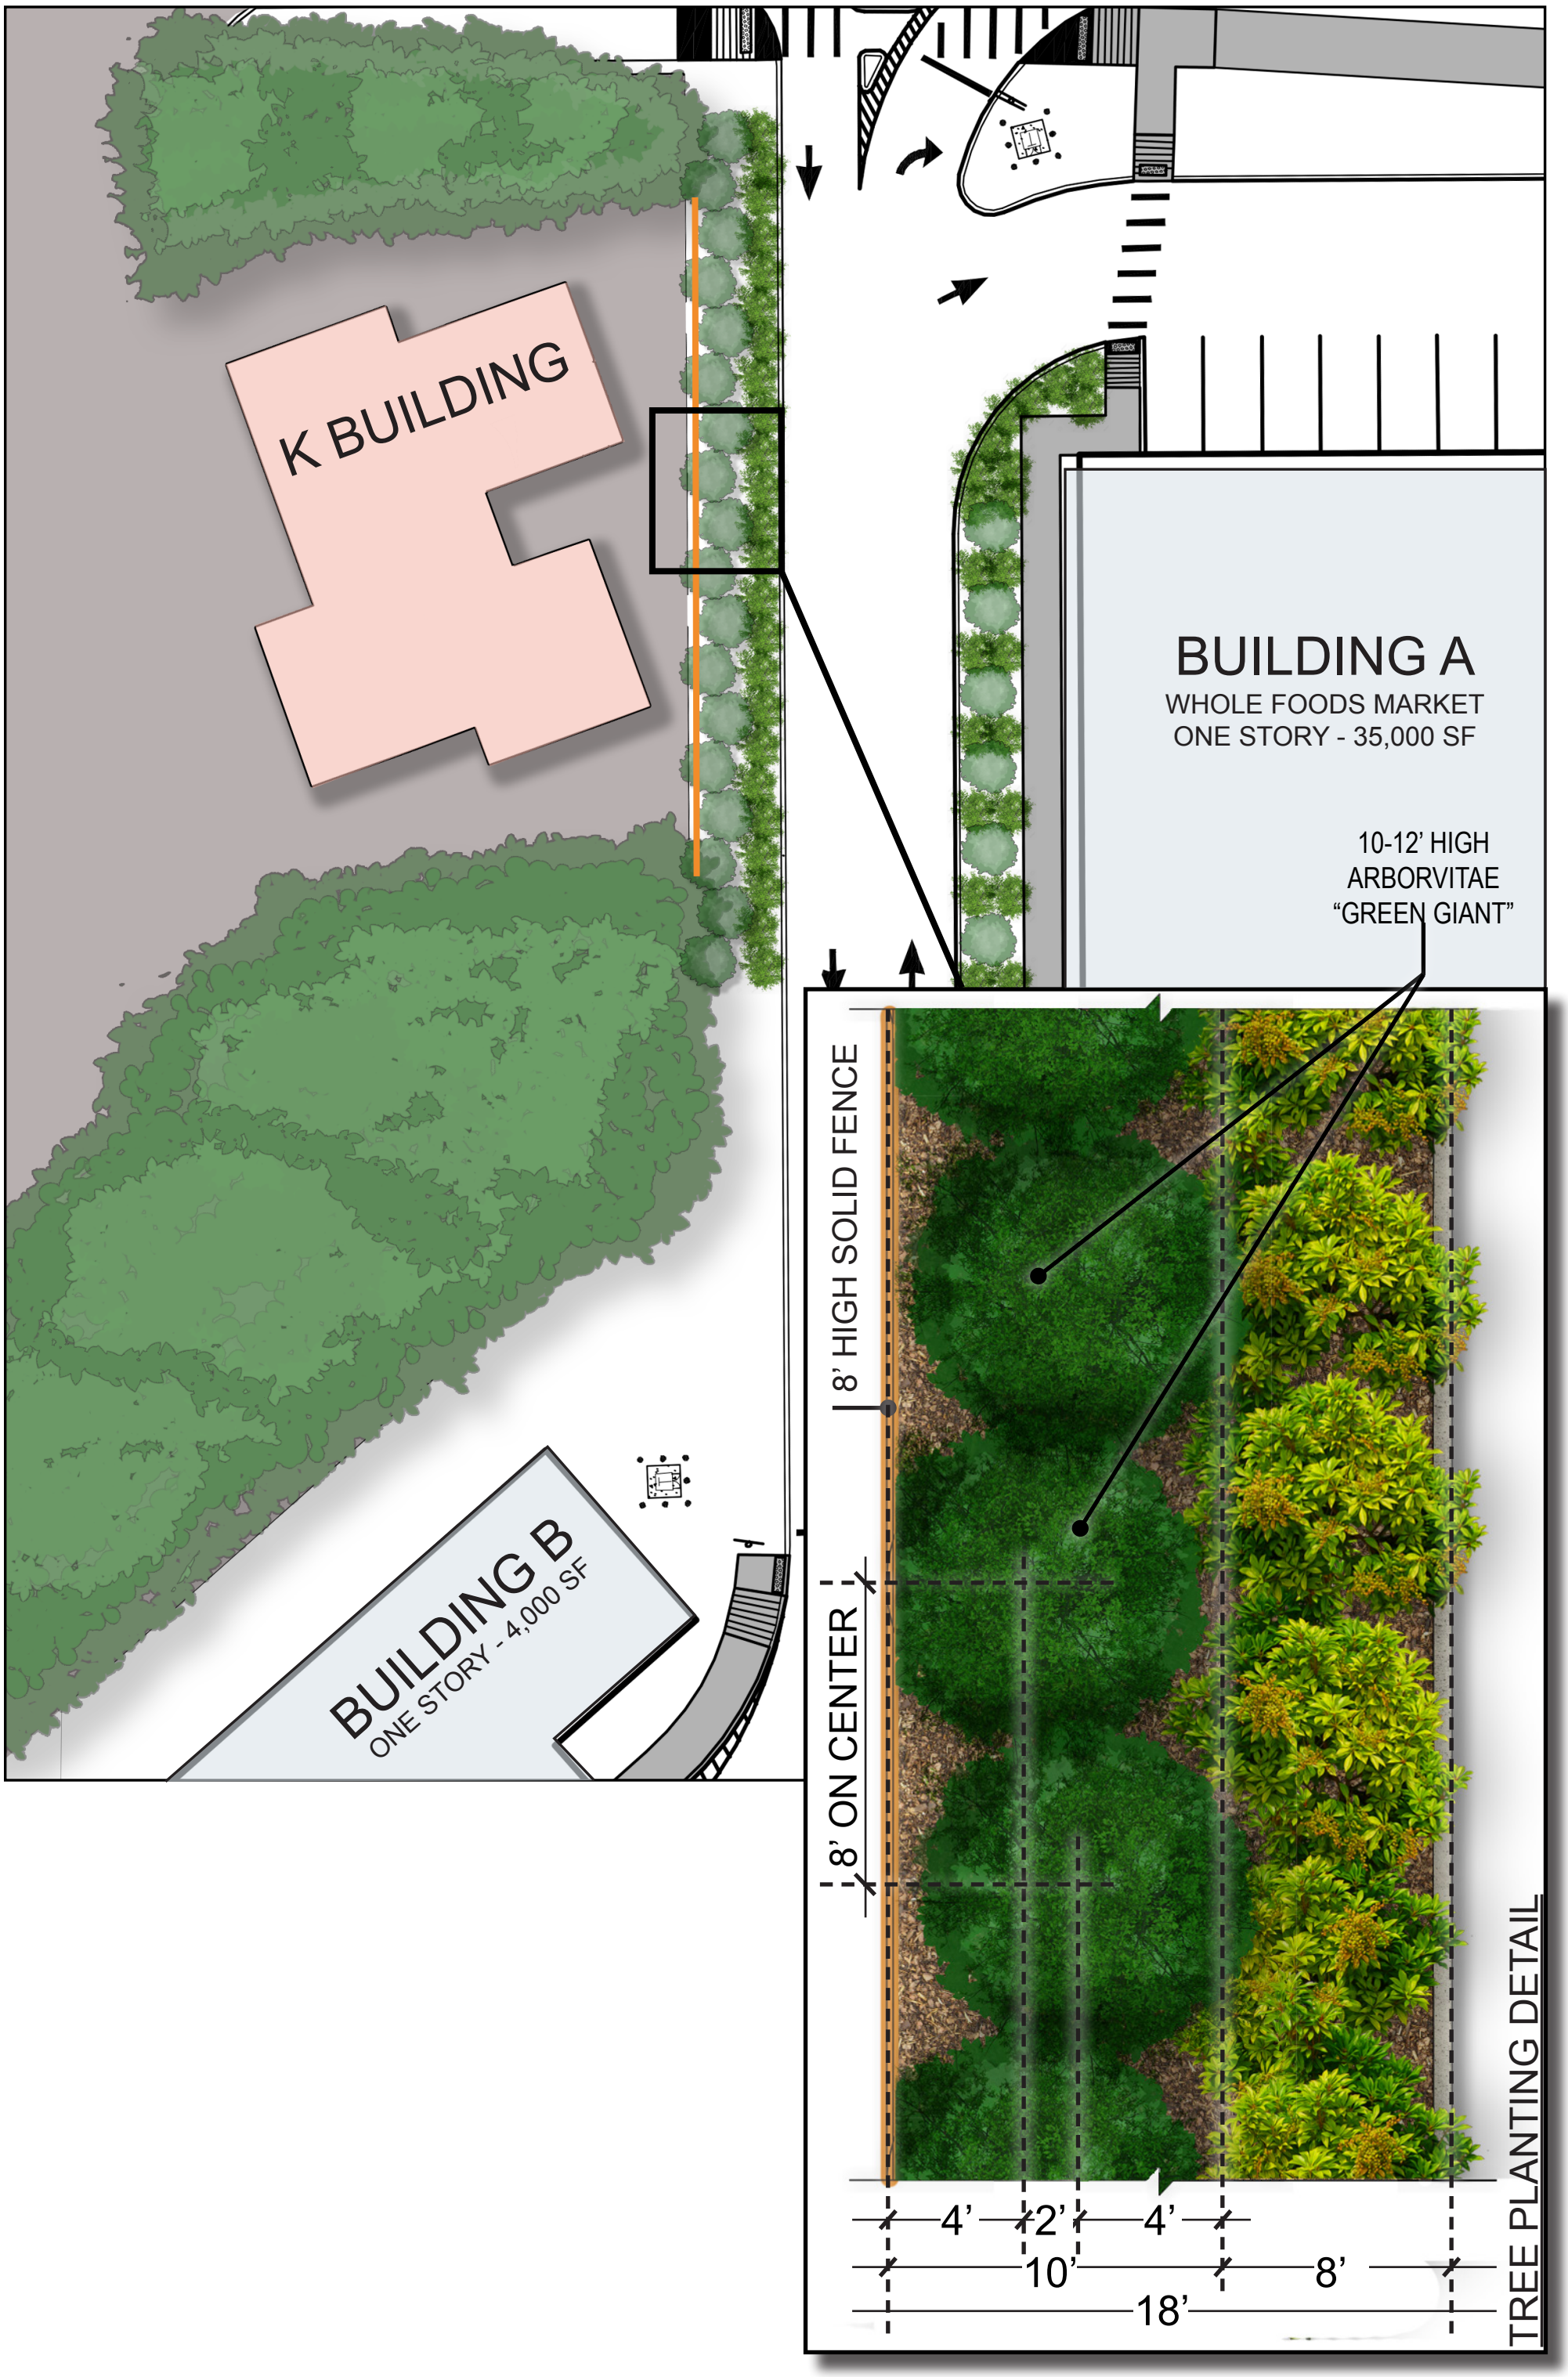

CEA Group Inc.
1105 Massachusetts Ave
Cambridge, MA 02138

NORTH SHORE CROSSING
BEVERLY, MA

November 6, 2015

PCA
PRELLWITZ CHILINSKI ASSOCIATES
Architecture Planning Interiors