K BUILDING
(APPROXIMATE DIMENSIONS)

WHOLE FOODS MARKET

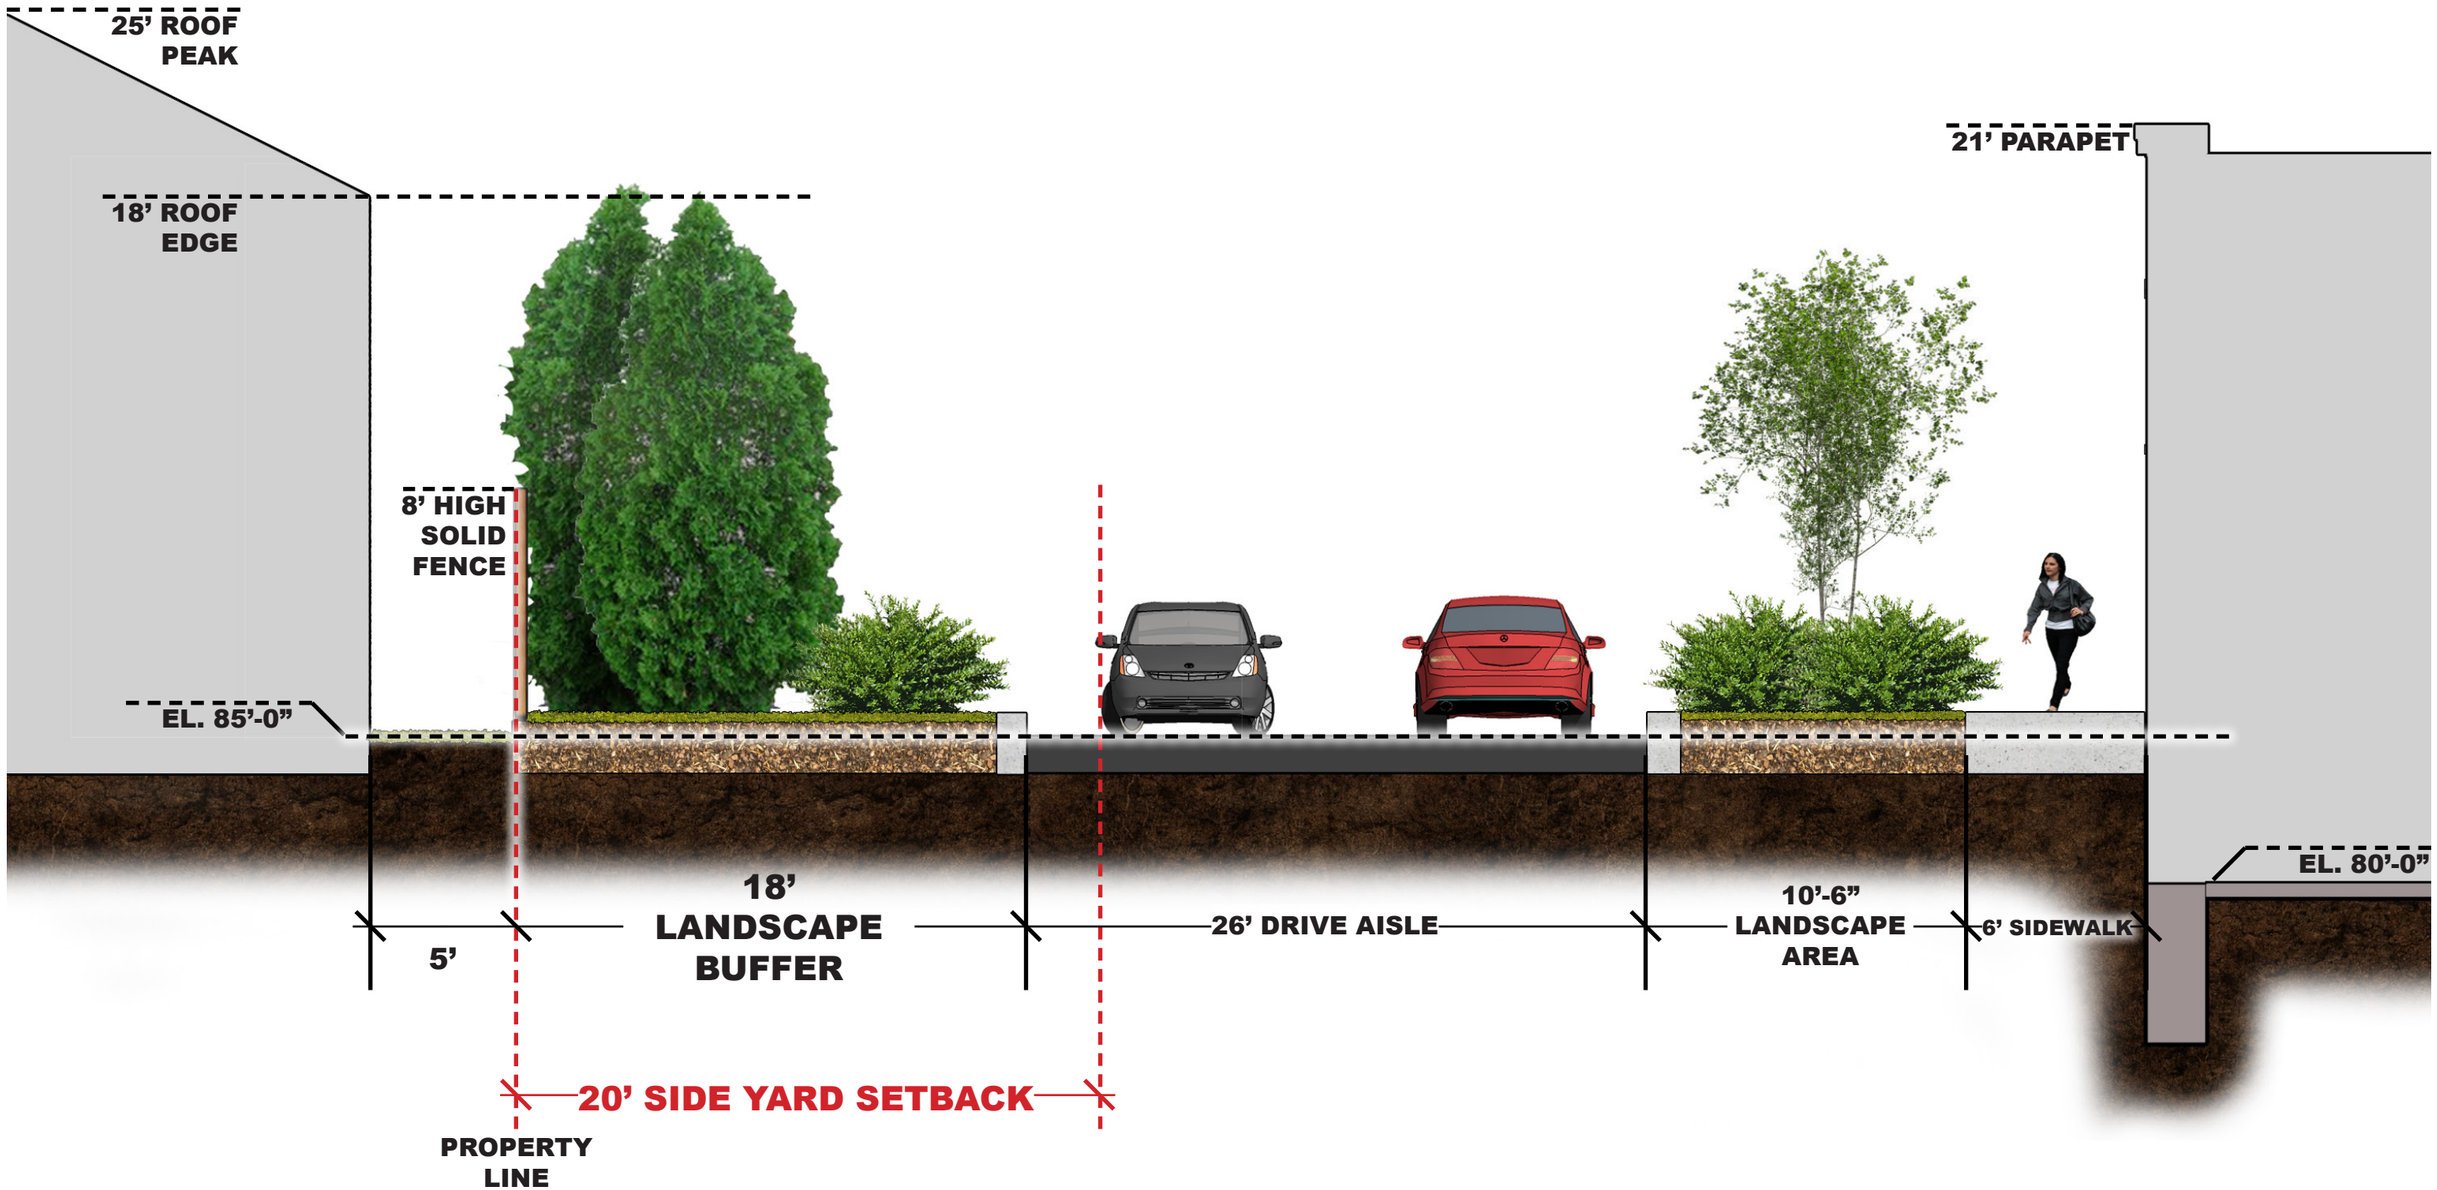

CEA Group Inc.
1105 Massachusetts Ave
Cambridge, MA 02138

NORTH SHORE CROSSING
BEVERLY, MA

November, 6 2015

PCA
PRELLWITZ CHILINSKI ASSOCIATES
Architecture Planning Interiors