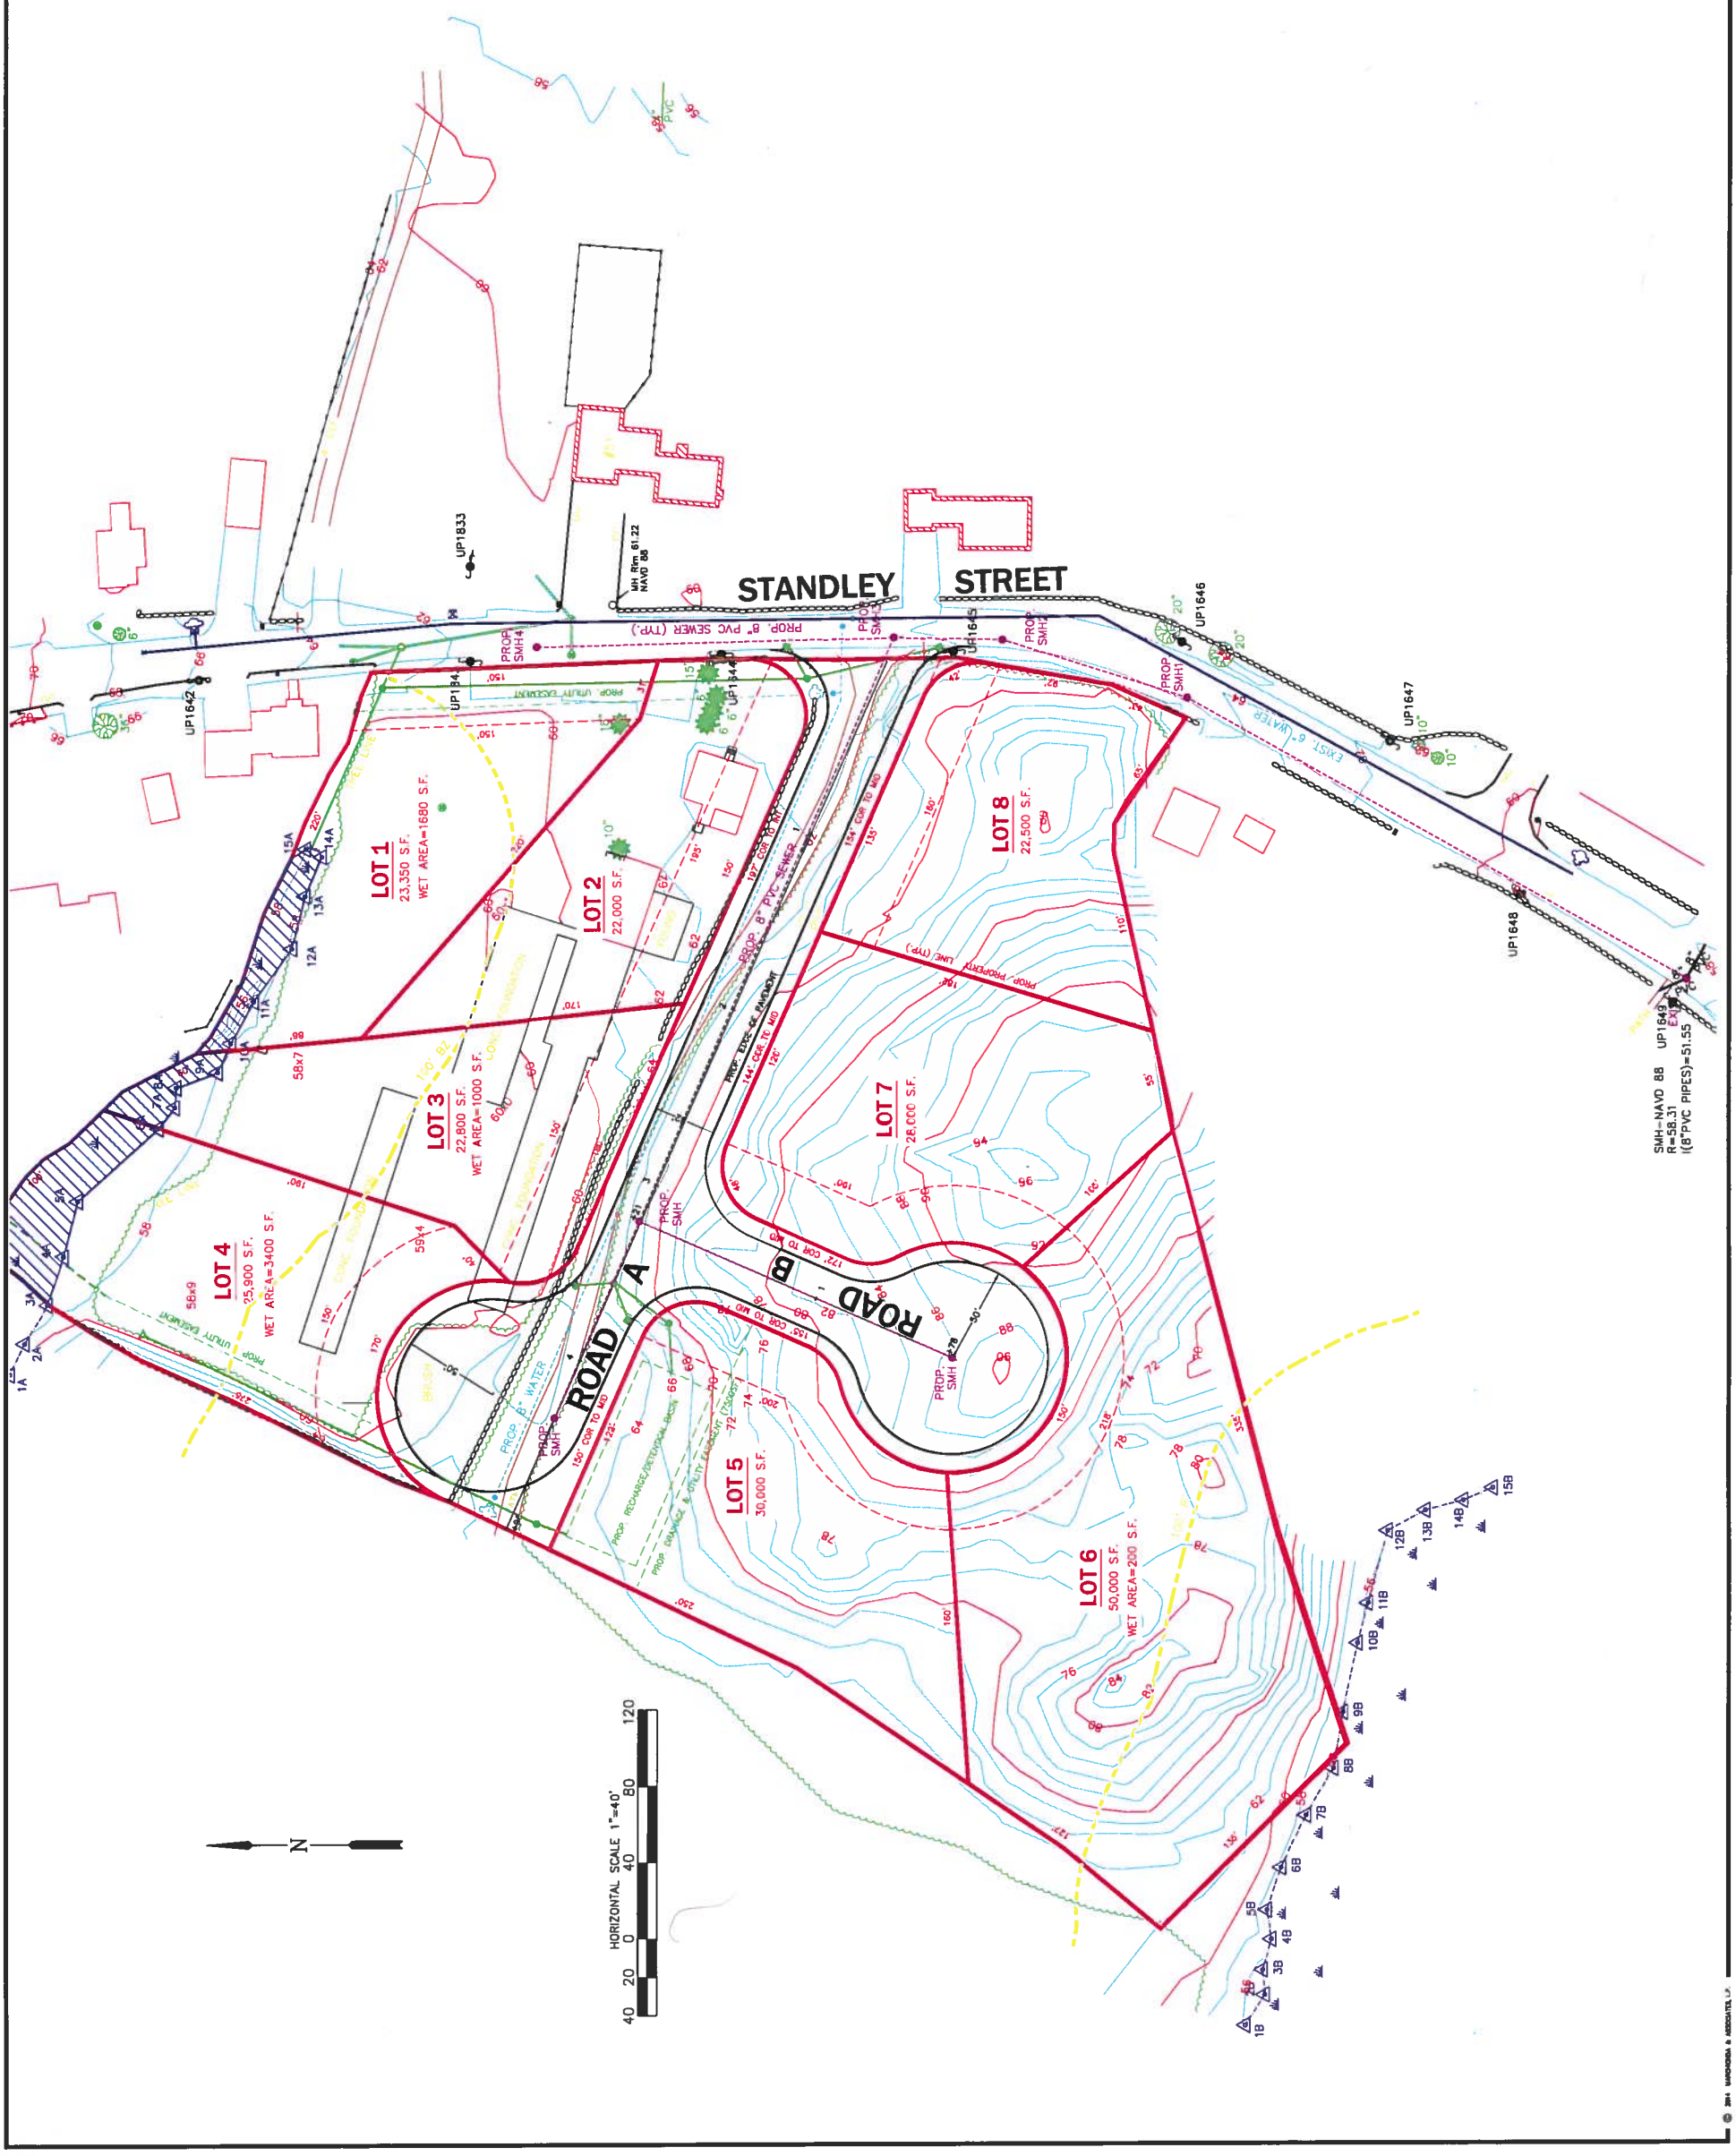

Fig 2

CONVENTIONAL SUBDIVISION (YEILD PLAN)

STANDLEY STREET GARDENS
IN
BEVERLY, MA

R.C. REALTY CONSTRUCTION & DEVELOPMENT, LLC
7 NICOLE AVENUE
BEVERLY, MA 01915

Marchionda & Associates, L.P.
Engineering and Planning Consultants
62 Montvale Avenue
Suite I
Stoneham, MA 02180
TEL: (781) 438-6121
FAX: (781) 438-9654
Email: engineering@marchionda.com
Website: www.marchionda.com

DATE: DECEMBER 1, 2014
H:\PROJECTS\857-01\CONCEPT1.DWG
M. & A. NO.: 857-01 SCALE: 1"=40'
SHEET 1 OF 1

DRW: DSG: CHK:

REV	DESCRIPTION	DATE
1	PLANNING COMMENTS	2/27/15

© 2014 MARCHIONDA & ASSOCIATES, L.P.