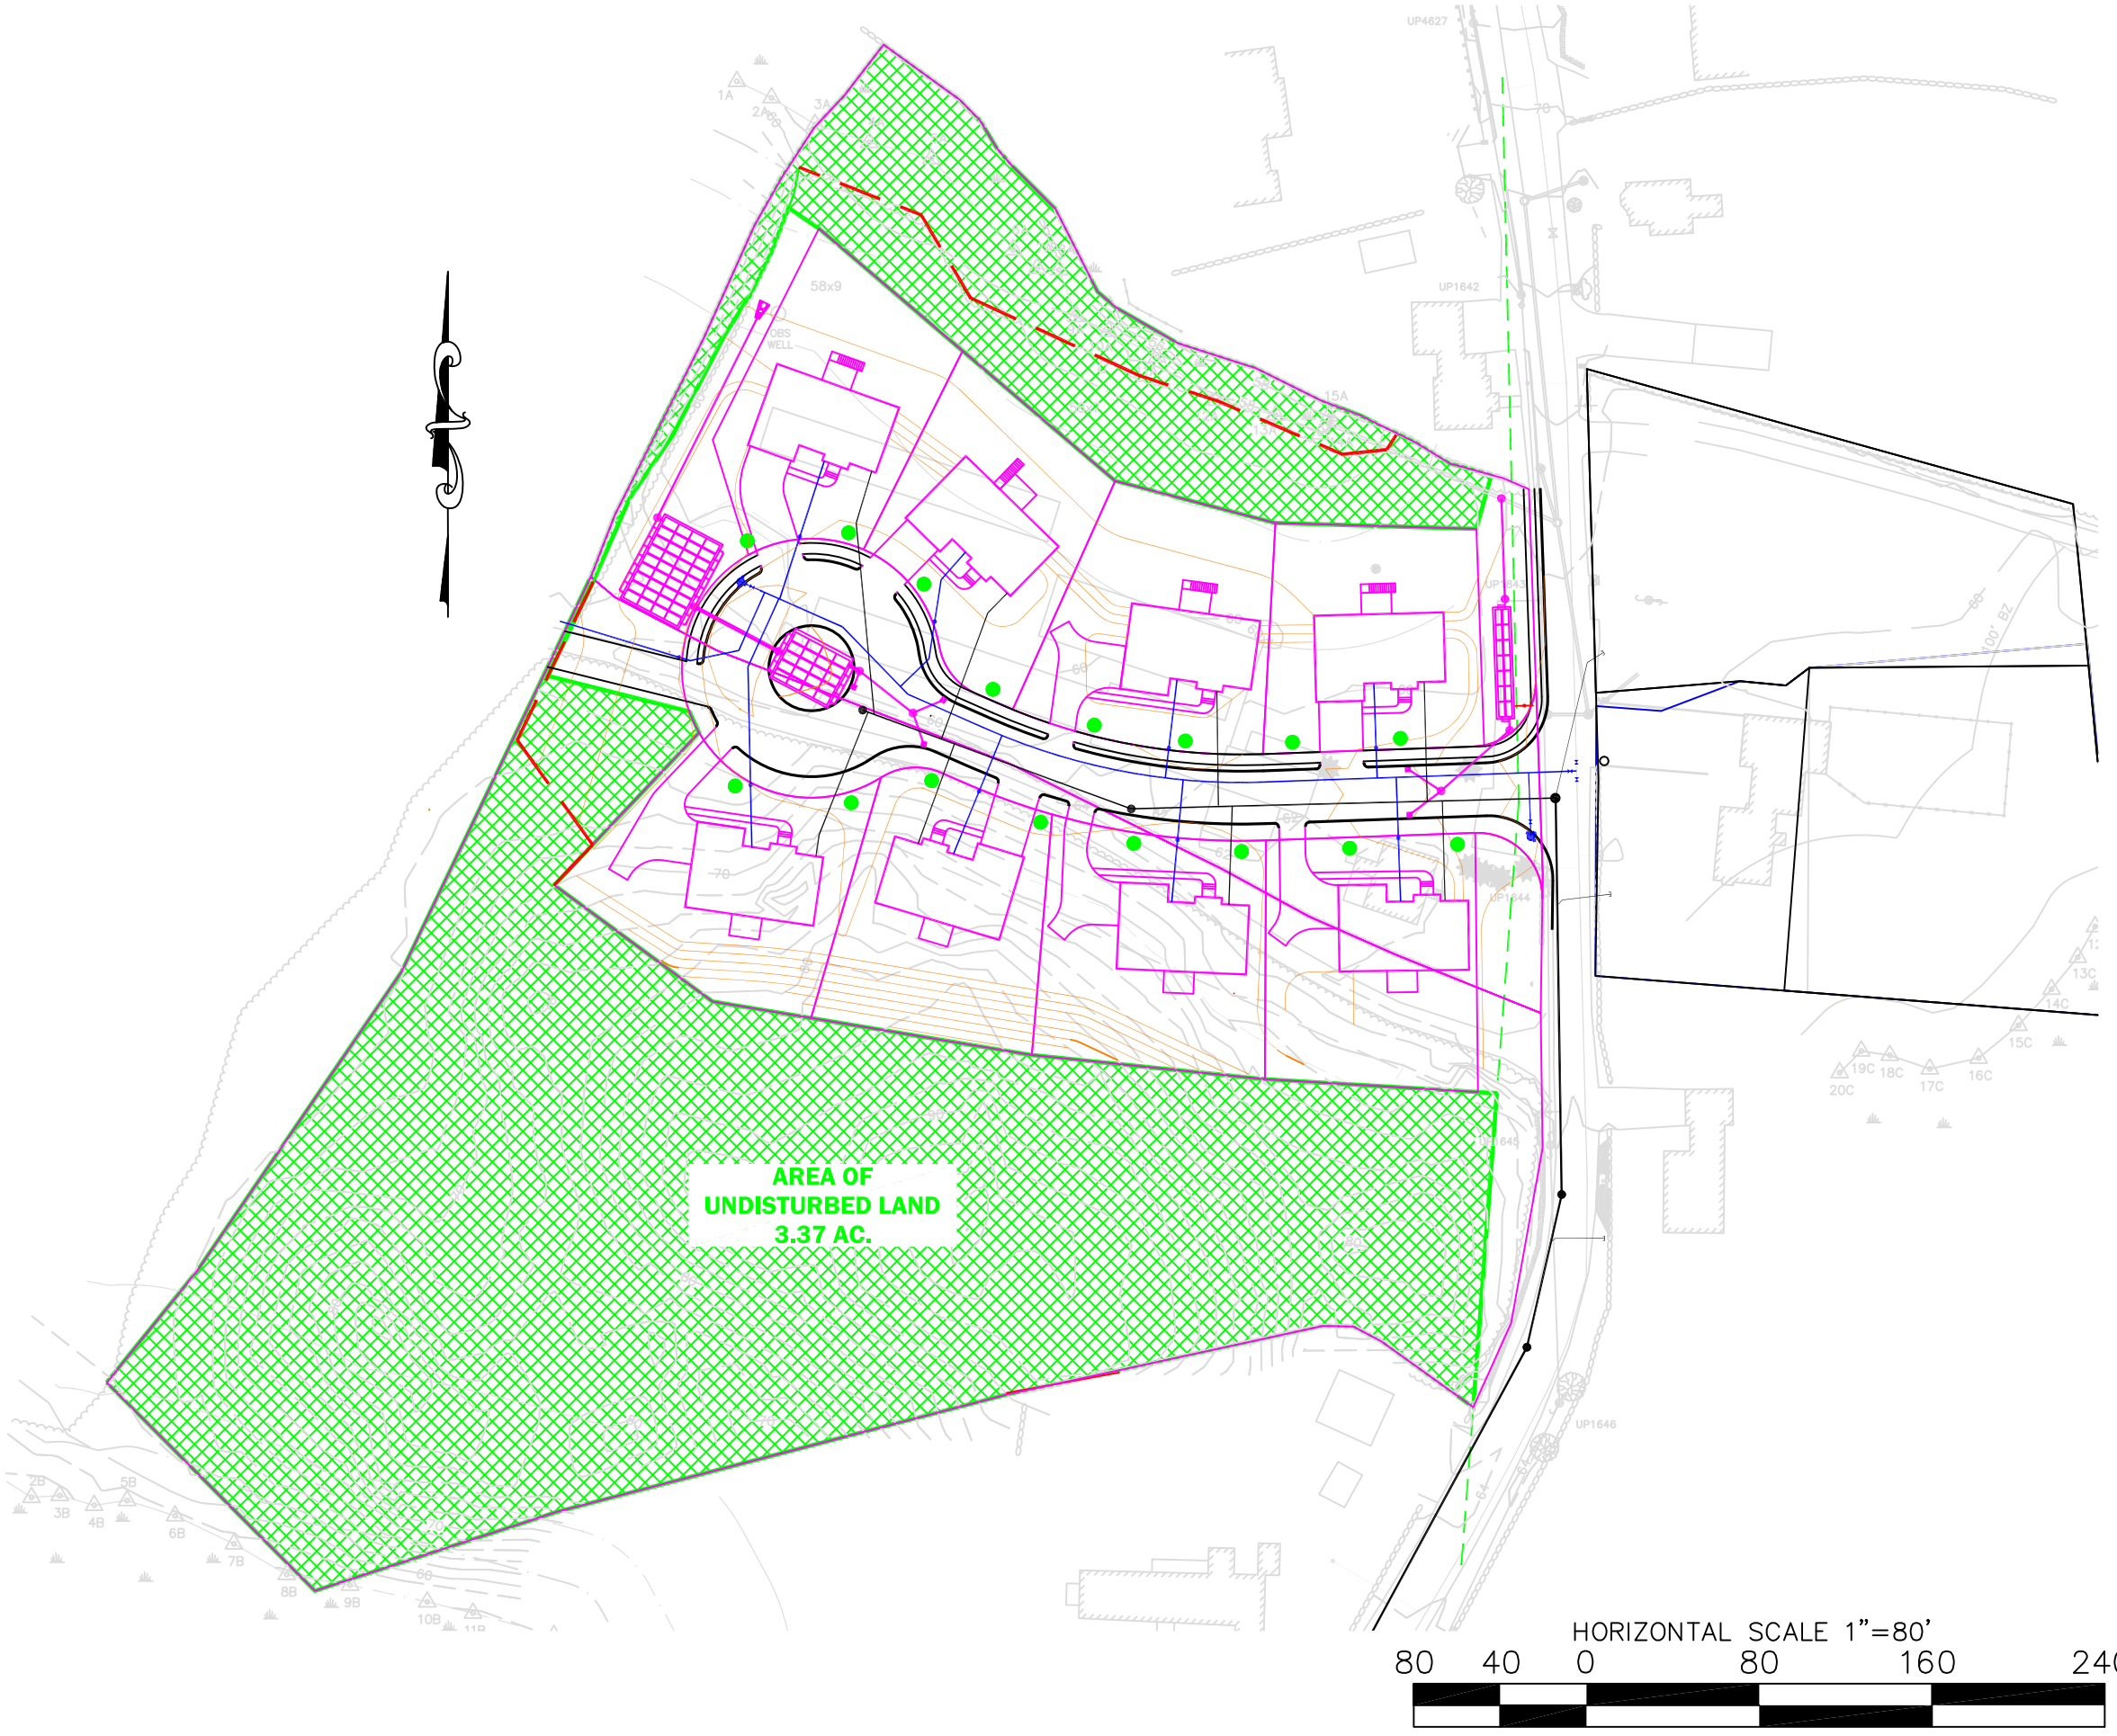

UNDISTURBED AREA EXHIBIT
FIG. 3

STANDLEY STREET GARDENS
IN
BEVERLY, MA

PREPARED FOR:
R.C. REALTY CONSTRUCTION AND DEVELOPMENT, LLC
7 NICOLE AVENUE
BEVERLY, MASSACHUSETTS 01915

Marchionda
& Associates, L.P.
Engineering and Planning Consultants
62 MONTVALE AVE., SUITE I
STONEHAM, MA 02180
(781) 438-6121 FAX: (781) 438-9654

REV.	DATE:

DATE: 7/8/2015
SCALE: 1"=80'