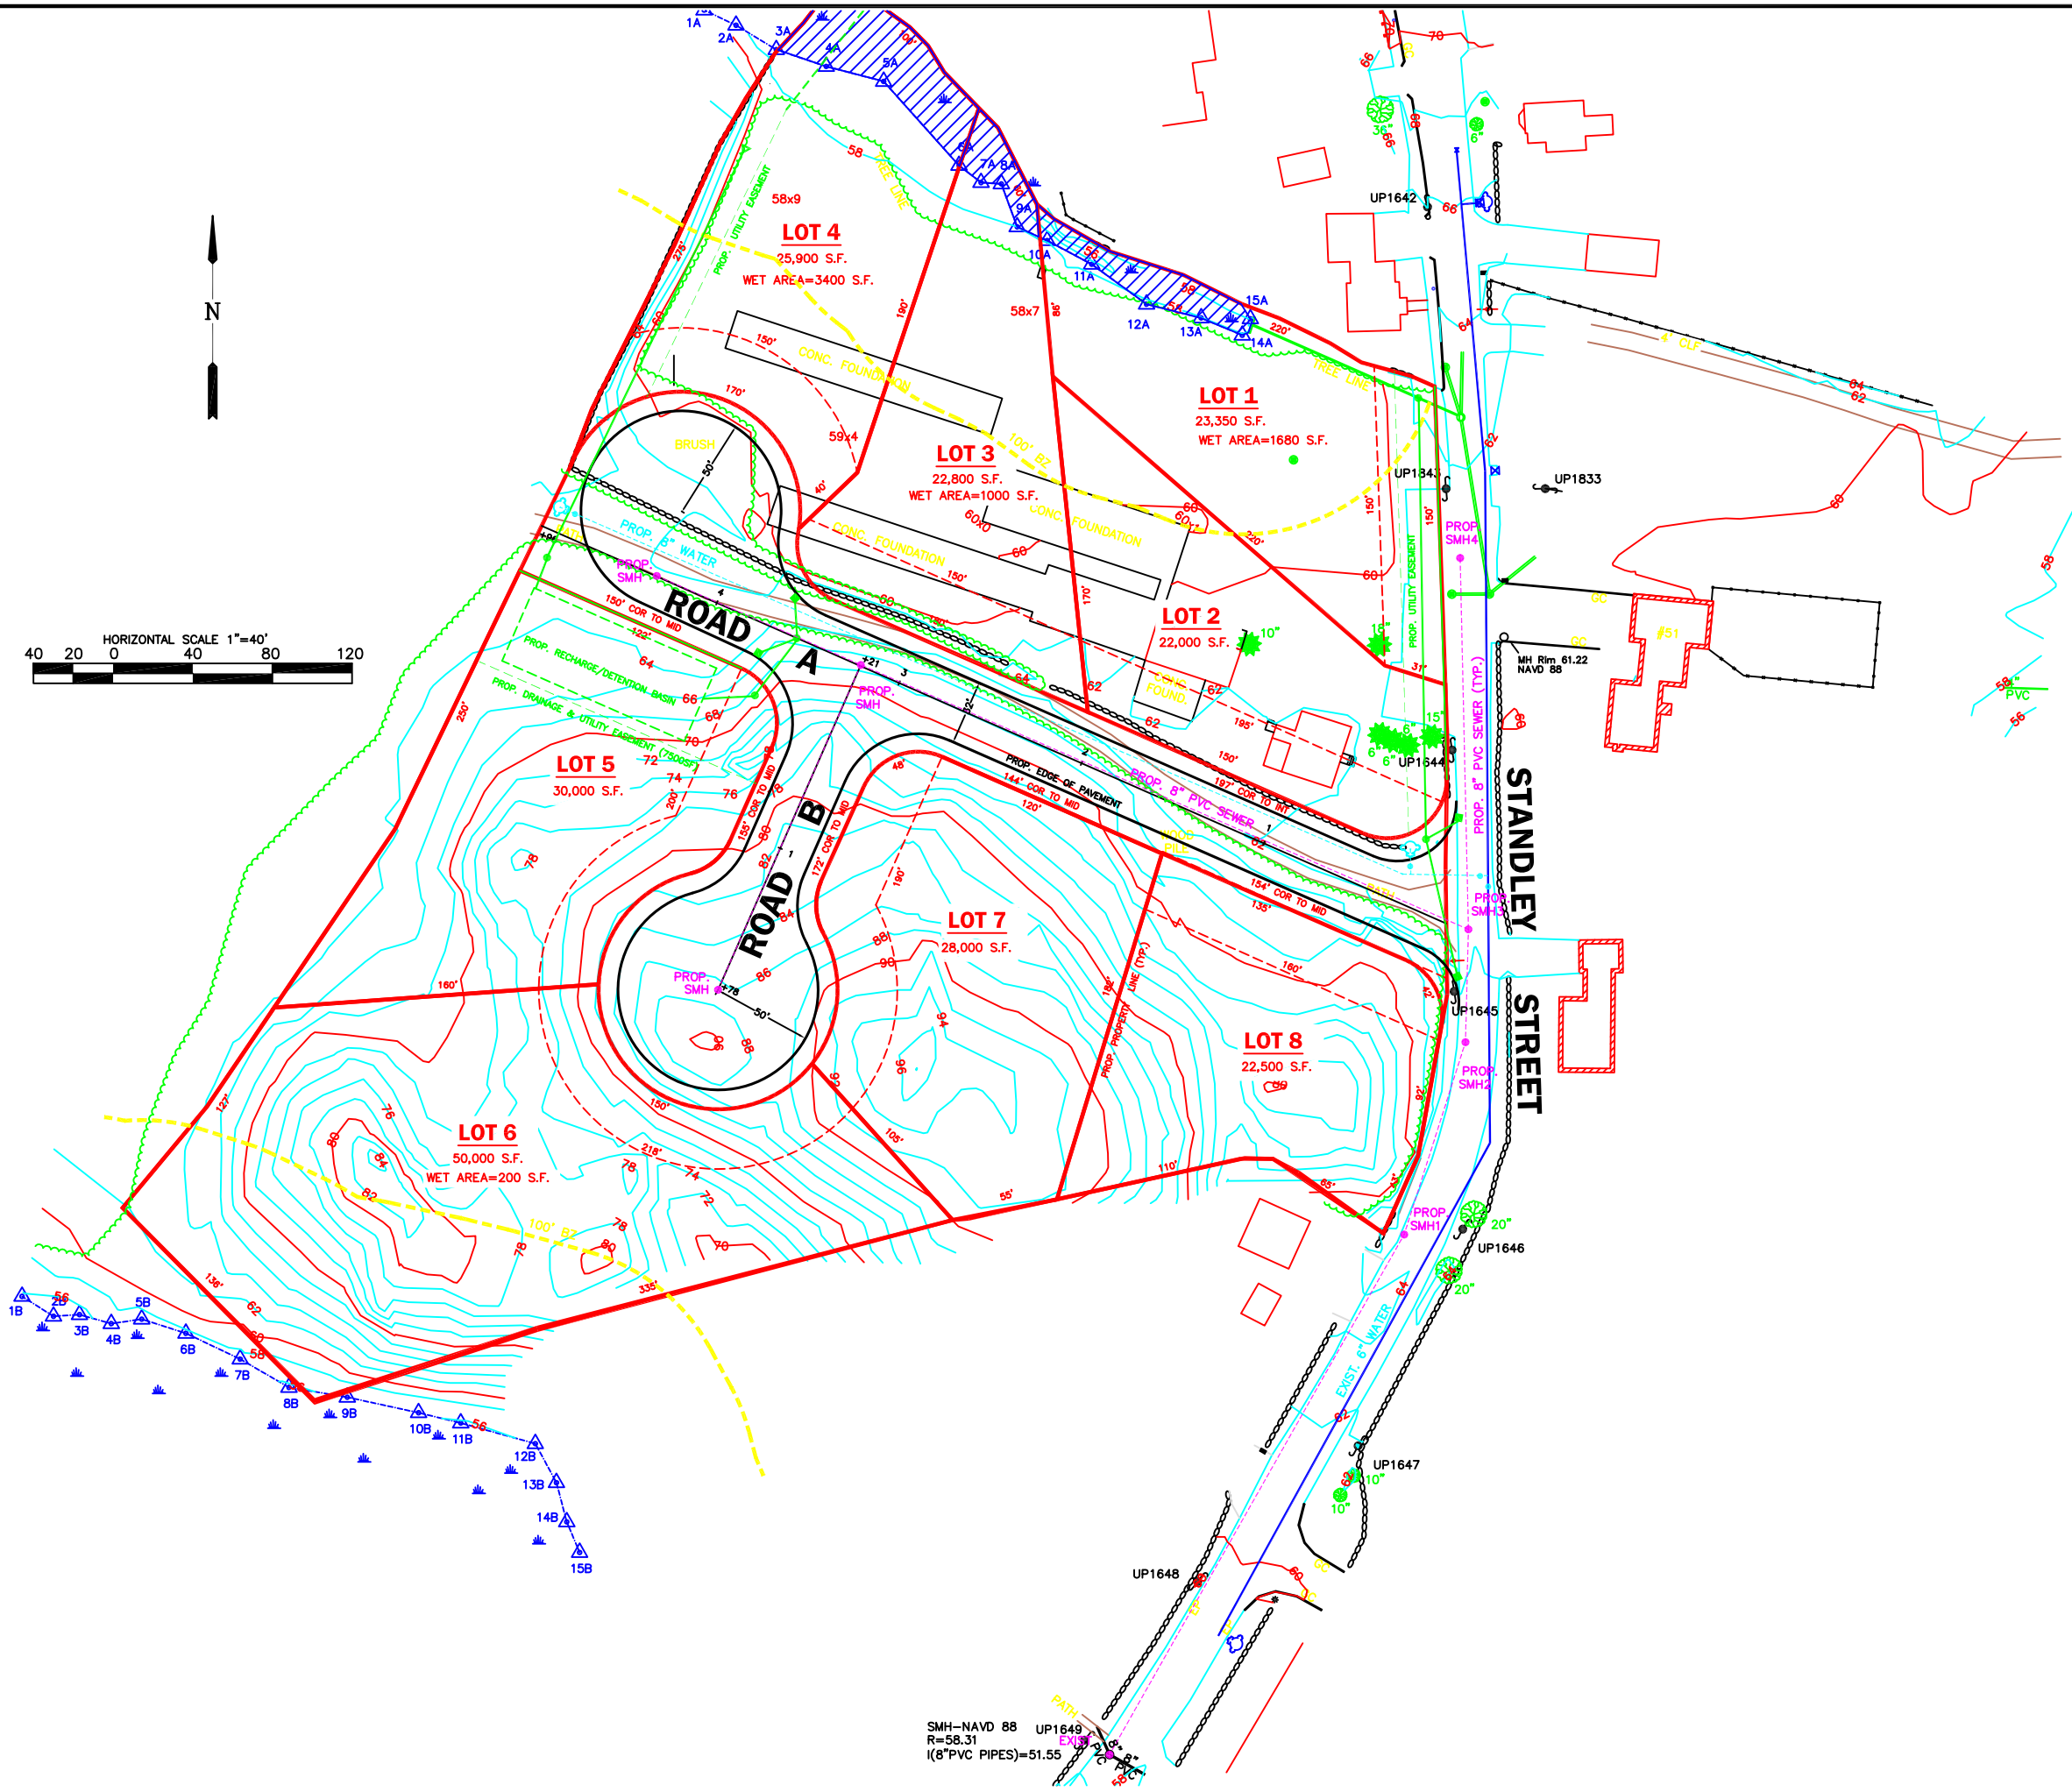

REV.	DESCRIPTION	DATE	DRW:	DSG:	CHK:
1	PLANNING COMMENTS	2/27/15			

CONVENTIONAL SUBDIVISION (YEILD PLAN)

STANDLEY STREET GARDENS

IN

BEVERLY, MA

R.C. REALTY CONSTRUCTION & DEVELOPMENT, LLC
7 NICOLE AVENUE
BEVERLY, MA 01915

Marchionda & Associates, L.P.

Engineering and Planning Consultants

62 Montvale Avenue
Suite I
Stoneham, MA 02180
TEL: (781) 438-6121
FAX: (781) 438-9654
Email: engineering@marchionda.com
Website: www.marchionda.com

DATE: DECEMBER 1, 2014

H:\PROJECTS\857-01\CONCEPT 1.DWG

M. & A. NO.: 857-01 | SCALE: 1"=40'

SHEET 1 OF 1

© 2014 MARCHIONDA & ASSOCIATES, L.P.