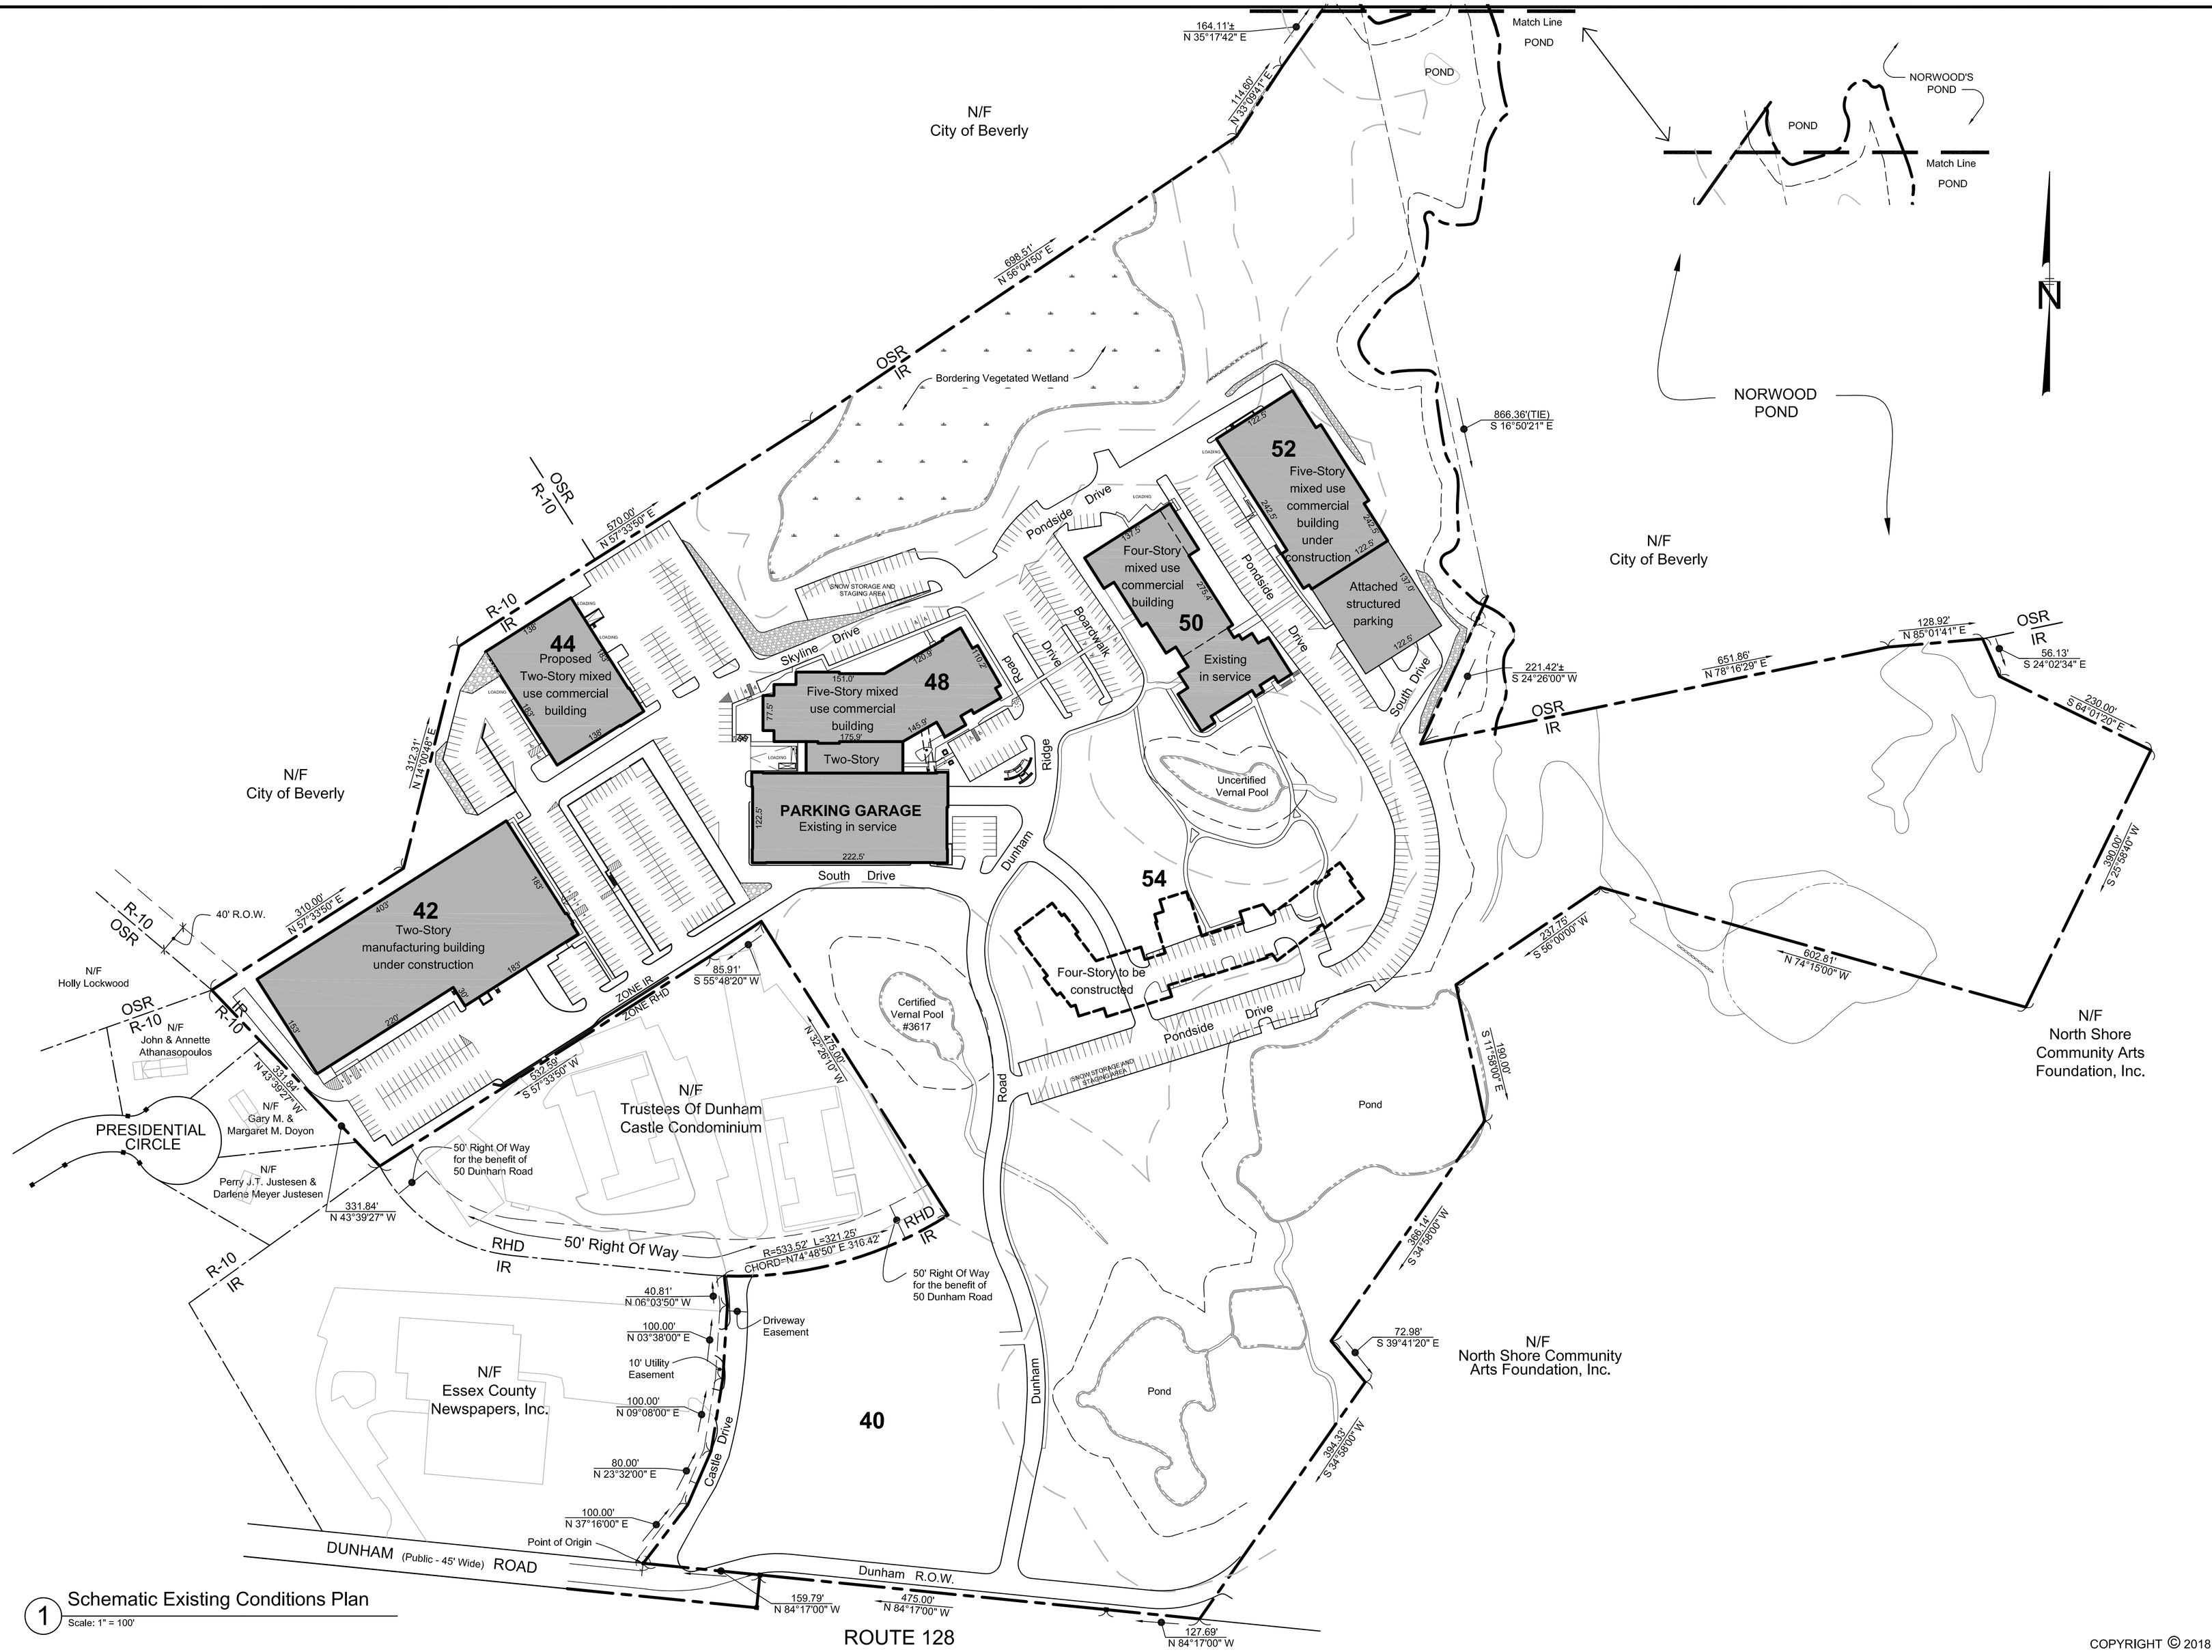

1 Schematic Existing Conditions Plan
Scale: 1" = 100'

COPYRIGHT © 2018

COMMONWEALTH OF MASSACHUSETTS
MARK A. SLEGER
No. 34407
REGISTERED PROFESSIONAL ENGINEER
5/14/2019

0 100' 200' 300'
SCALE IN FEET

PREPARED FOR:
DUNHAM RIDGE, LLC
200 WEST CUMMINGS PARK
WOBURN, MA

#	REVISIONS	DATE
1	per Planning Dept. comments	5/15/19

PLAN TO ACCOMPANY
SPR APPLICATION
50 DUNHAM ROAD
44 DUNHAM RIDGE
BEVERLY, MA

ALAN
ENGINEERING, L.L.C.
110 WINN STREET, SUITE 209
WOBURN, MA 01801
(781) 287-9789
alan.eng@verizon.net

SCHEMATIC PROPOSED
CONDITIONS PLAN

JOB NO: 1102
DWG NO: 1701
DATE: FEBRUARY 8, 2019
SCALE: AS NOTED
C-1